S1/2 OF SE1/4 OF SW1/4 SEC.24, T.18S., R.24E., M.D.B.&M.

Tax Area Codes 006–215

089–48

DISCLAIMER

THIS MAP WAS PREPARED FOR LOCAL PROPERTY ASSESSMENT PURPOSES ONLY AND THE PARCELS SHOWN HEREON MAY NOT COMPLY WITH STATE AND LOCAL SUBDIVISION ORDINANCES, AND NO LIABILITY IS ASSUMED FOR THE USE OF THE INFORMATION SHOWN HEREON.

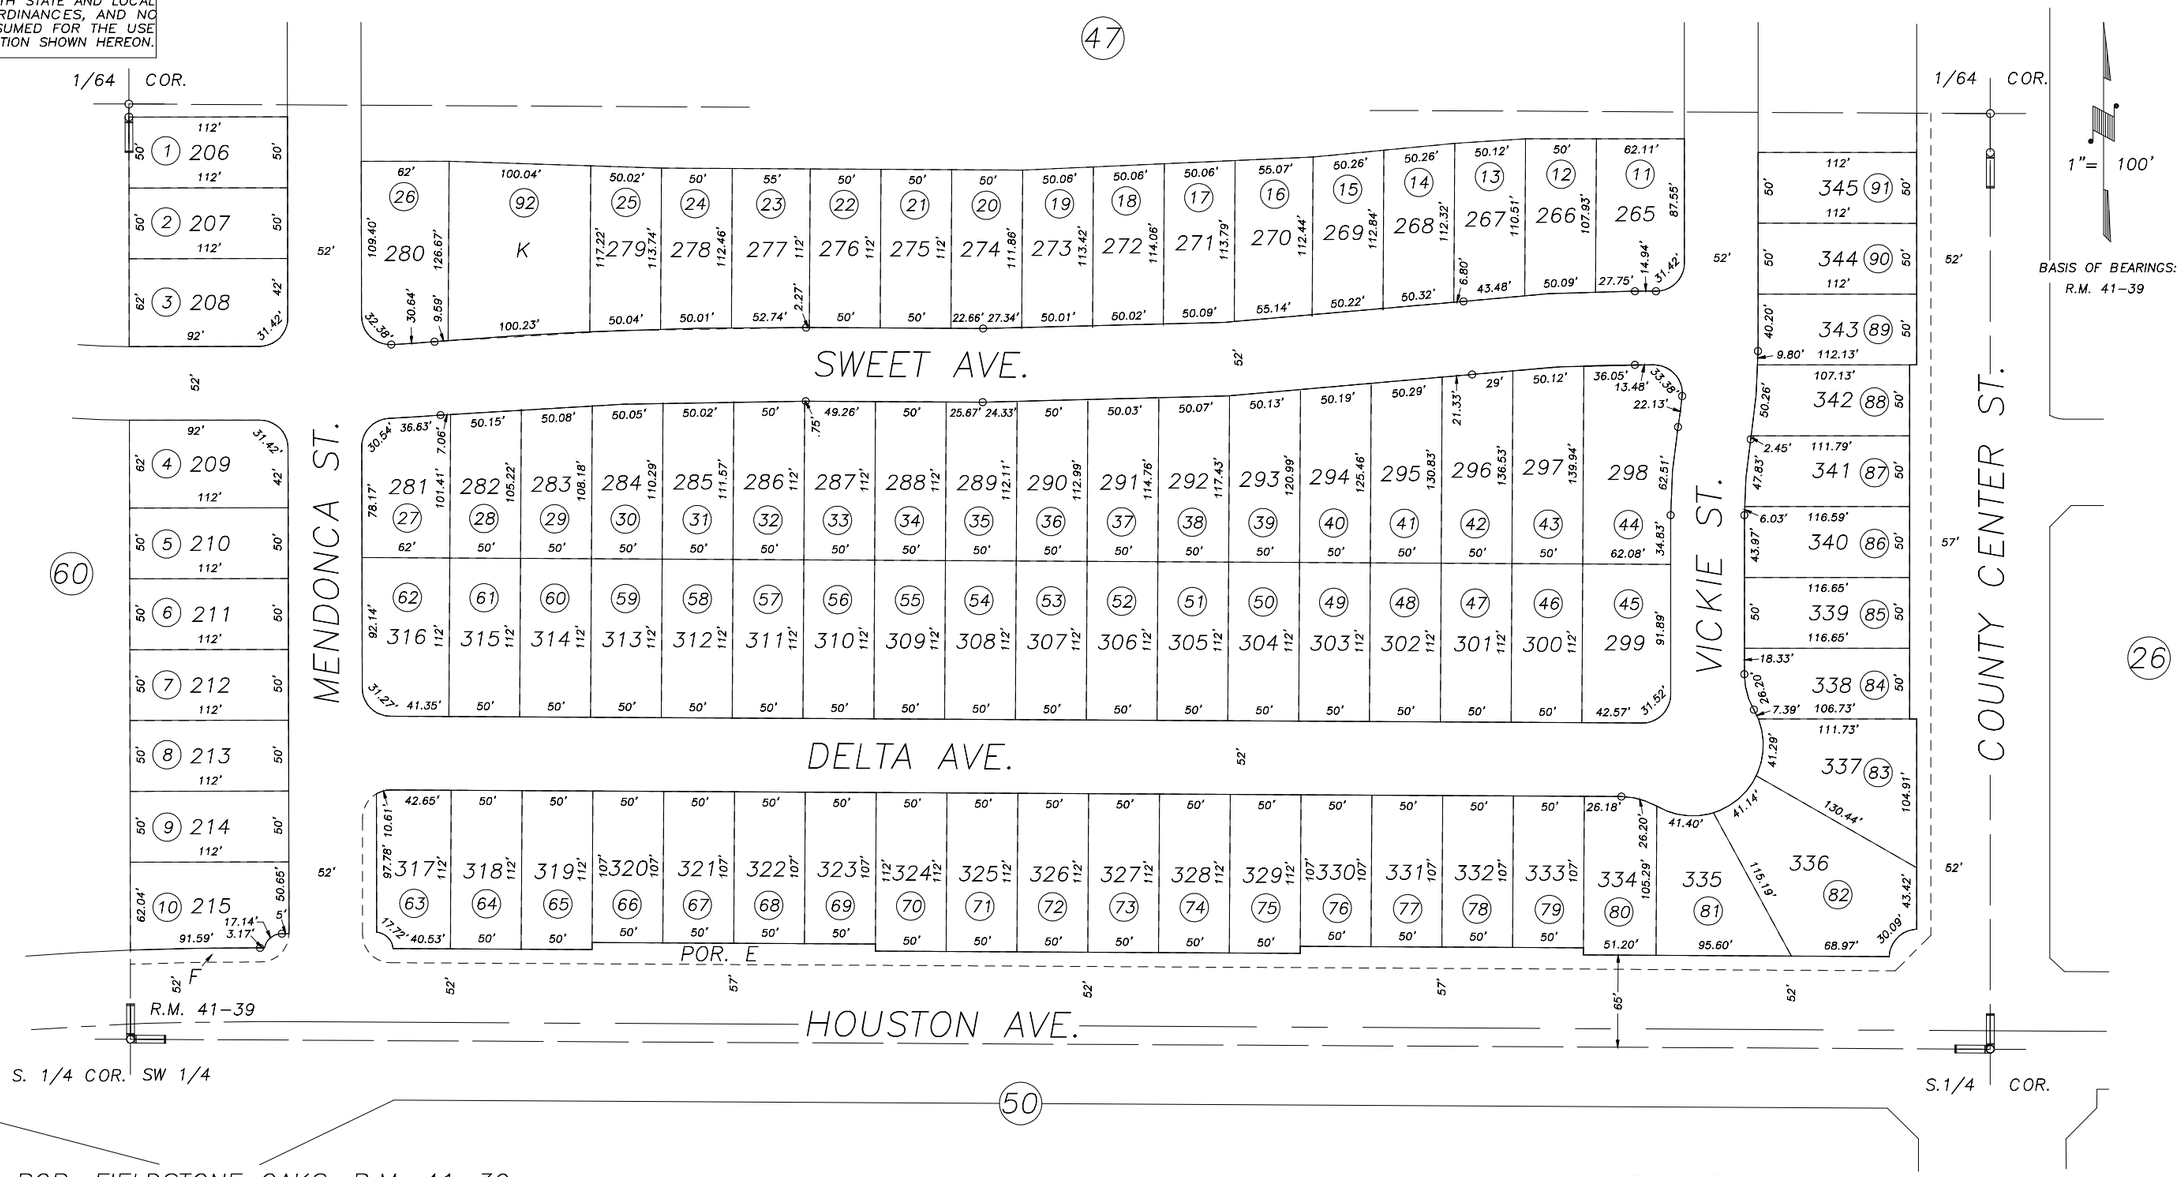

CITY OF VISALIA
ASSESSOR'S MAPS BK.089 , PG.48
COUNTY OF TULARE, CALIFORNIA, U.S.A.

NOTE: Assessor's Parcel Numbers Shown in Circles (1)
Assessor's Block Numbers Shown in Elipses (123)

REVISION	DATE	TECH
NEW ADJ. PG. 60	02/24/2009	LLB