S1/2 OF NW1/4 OF NW1/4 SEC.25, T.18S., R.24E., M.D.B.&M.

Tax Area Codes 006–102

089–51

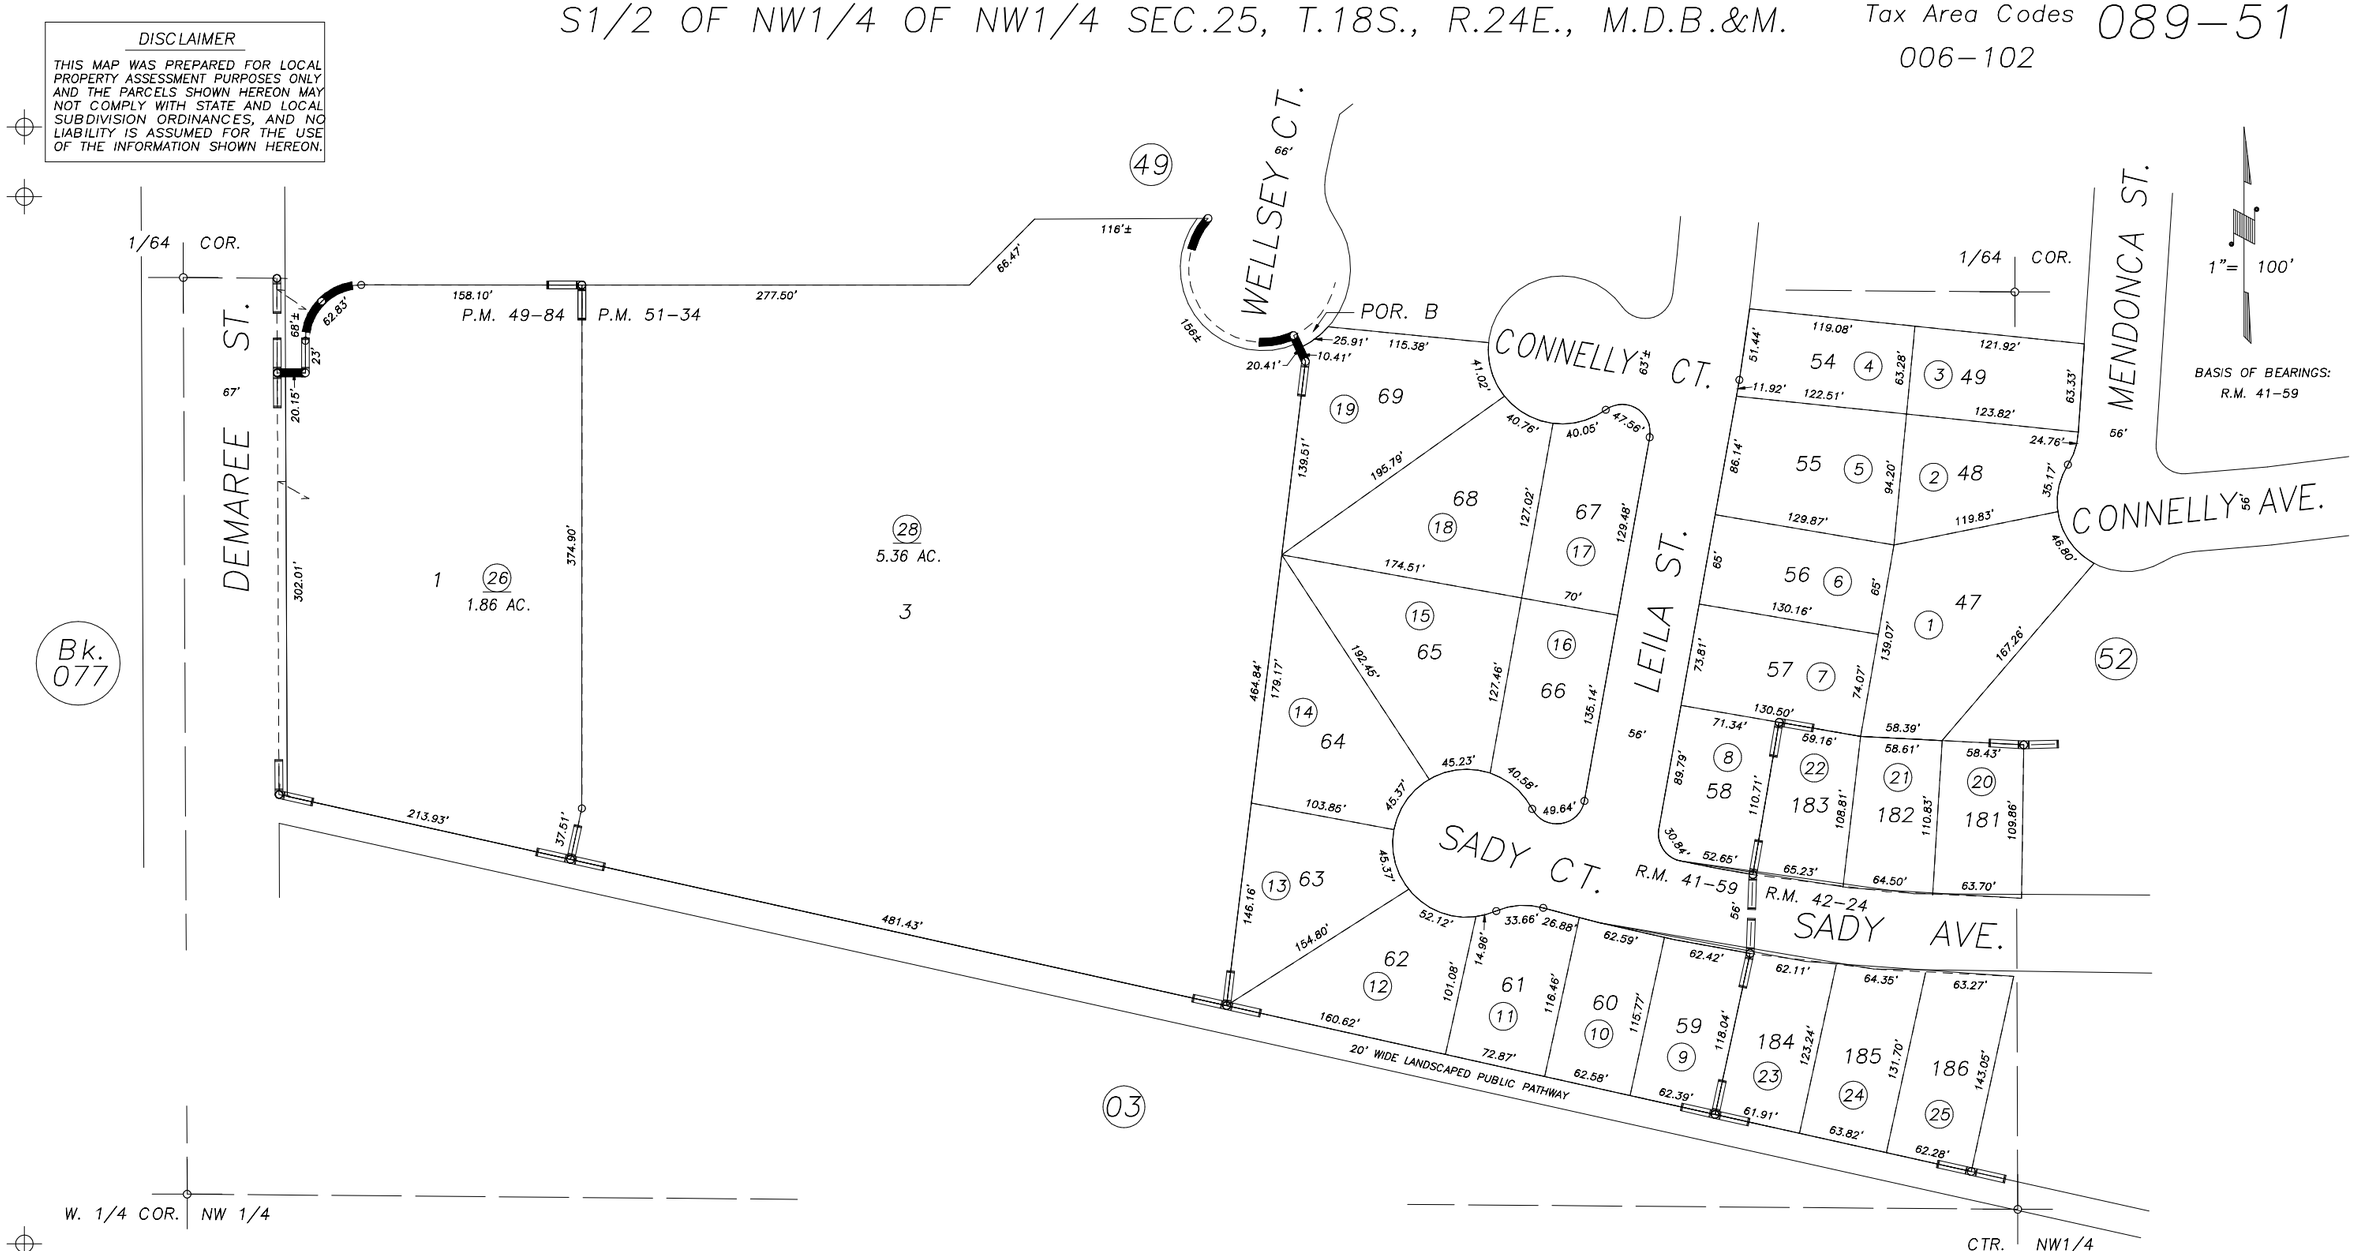

POR. THE COUNTRY CLUB, PHASE 1, R.M. 41–59
POR. THE COUNTRY CLUB, PHASE 2, R.M. 42–24
POR. PARCEL MAP NO. 4879, P.M. 49–84
POR. PARCEL MAP NO. 5028, P.M. 51–34

CITY OF VISALIA
ASSESSOR'S MAPS BK.089 , PG.51
COUNTY OF TULARE, CALIFORNIA, U.S.A.

NOTE: Assessor's Parcel Numbers Shown in Circles (1)
Assessor's Block Numbers Shown in Elipses (123)

REVISION	DATE	TECH
2011–0027606	06/08/2011	RLW