N1/2 OF SW1/4 OF NW1/4 SEC.19, T.18S., R.25E., M.D.B.&M.

Tax Area Codes 090–01
006–000
006–201
006–220

DISCLAIMER

THIS MAP WAS PREPARED FOR LOCAL PROPERTY ASSESSMENT PURPOSES ONLY AND THE PARCELS SHOWN HEREON MAY NOT COMPLY WITH STATE AND LOCAL SUBDIVISION ORDINANCES, AND NO LIABILITY IS ASSUMED FOR THE USE OF THE INFORMATION SHOWN HEREON.

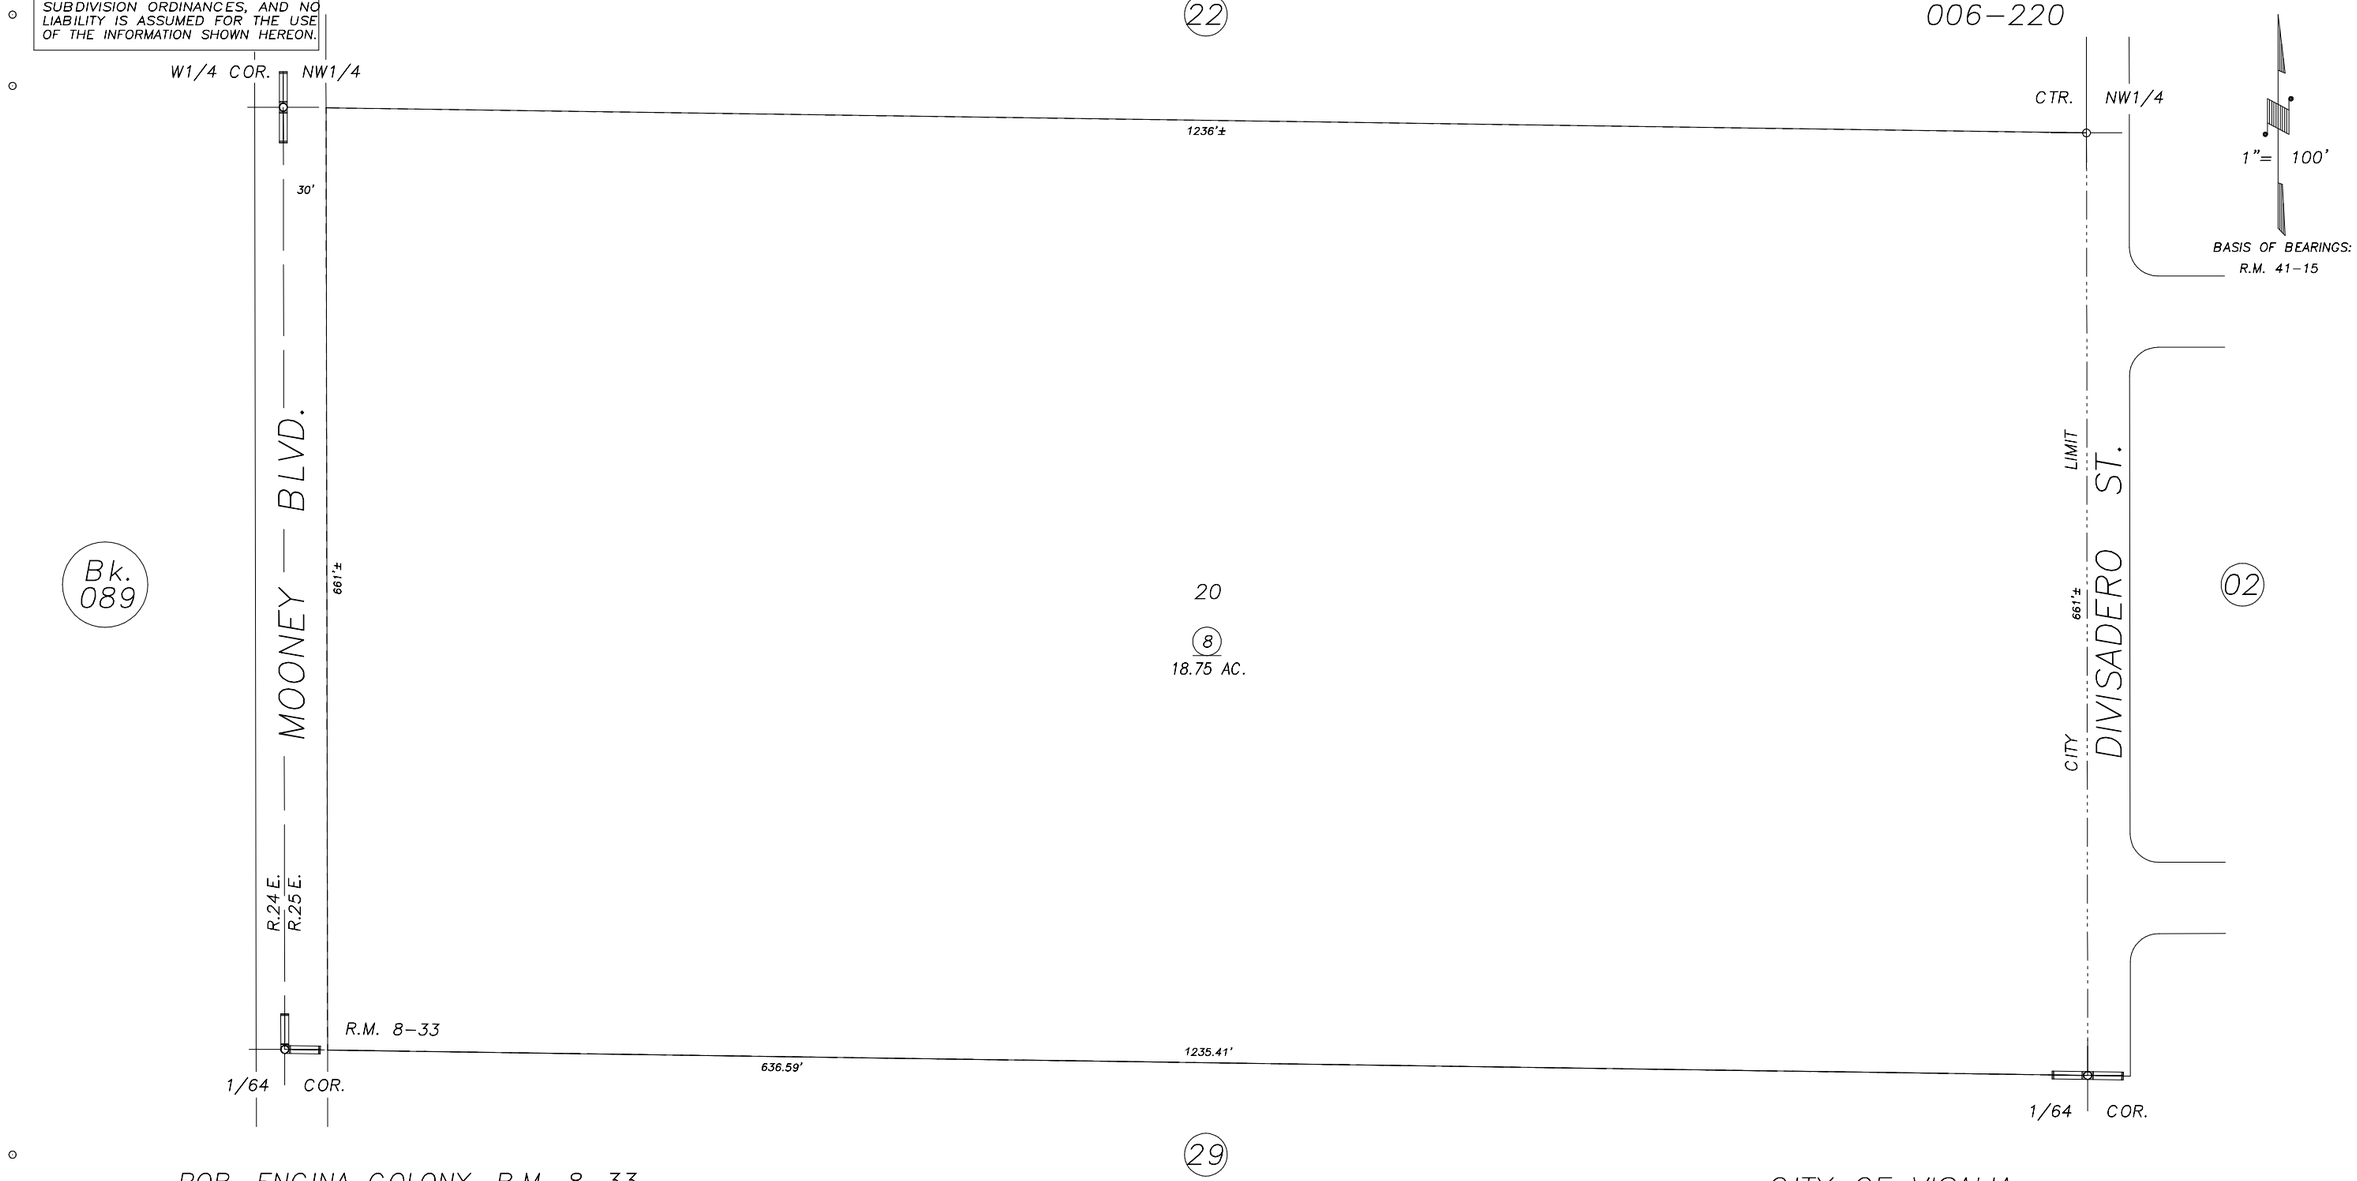

POR. ENCINA COLONY, R.M. 8–33

CITY OF VISALIA
ASSESSOR'S MAPS BK.090 , PG.01
COUNTY OF TULARE, CALIFORNIA, U.S.A.

NOTE: Assessor's Parcel Numbers Shown in Circles (1)
Assessor's Block Numbers Shown in Elipses (123)

REVISION	DATE	TECH
2005–0120503	07/08/2013	NFL