DISCLAIMER

THIS MAP WAS PREPARED FOR LOCAL PROPERTY ASSESSMENT PURPOSES ONLY. THE PARCELS SHOWN HEREON MAY NOT COMPLY WITH STATE AND LOCAL SUBDIVISION ORDINANCES. NO LIABILITY IS ASSUMED FOR THE USE OF THE INFORMATION HEREON.

REVISED: 07/28/2009
REASON: 2006-0054917
CAD TECH: CBT

N 1/2 OF SE 1/4 OF SE 1/4 SEC. 19, T.18 S., R.25 E., M.D.B&M.

TAX CODE AREA **006-137**

90-08

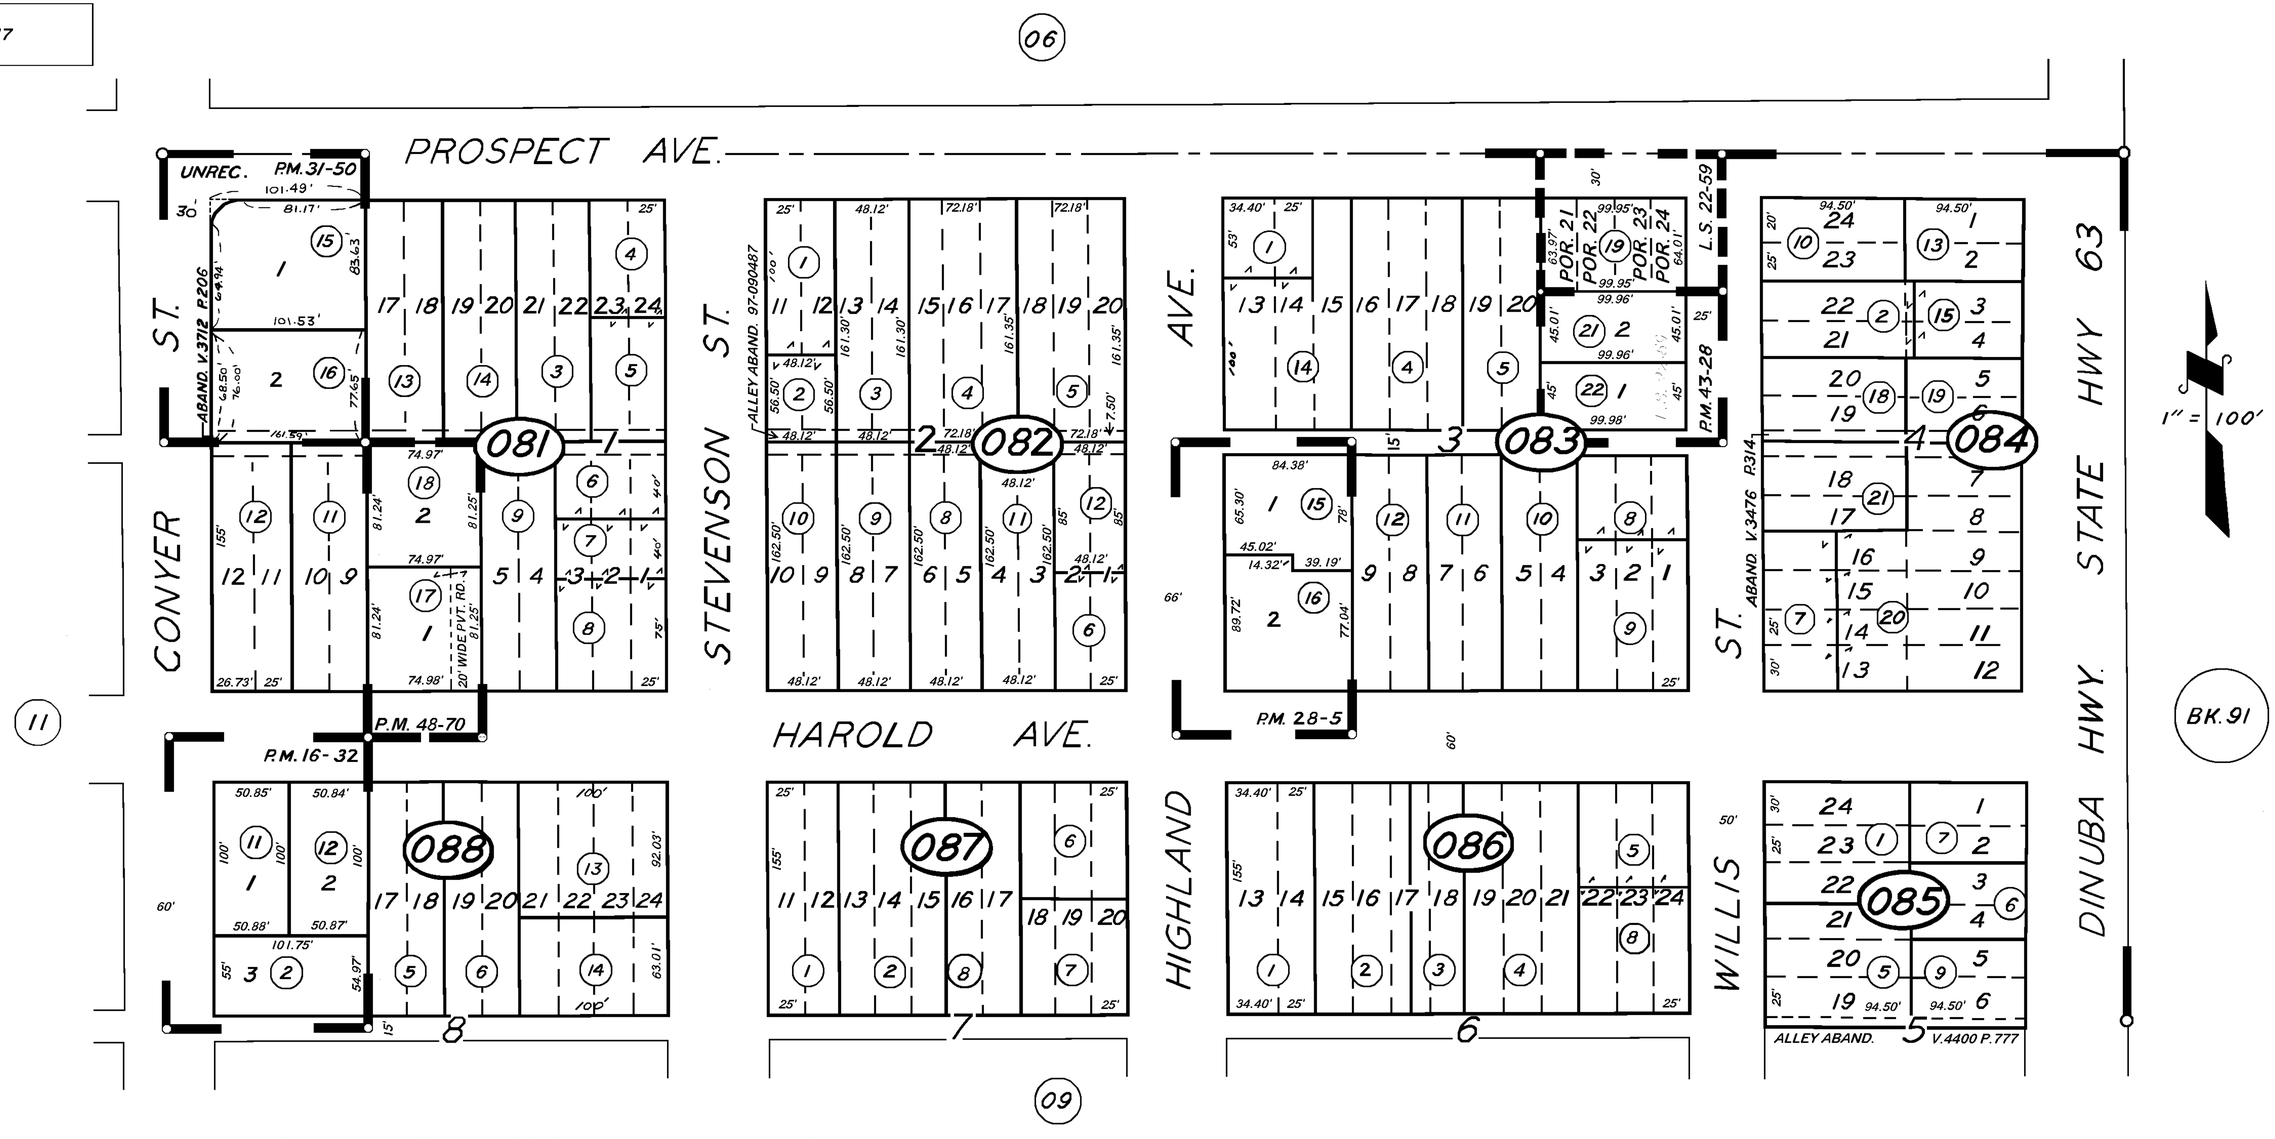

POR. HOME PROSPECT TRACT, UNREC.
PARCEL MAP 1531, P.M. 16-32
PARCEL MAP 2704, P.M. 28-5
PARCEL MAP 3049, P.M. 31-50
PARCEL MAP 4224, P.M. 43-28
RECORD OF SURVEY, L.S. 22-59
PARCEL MAP NO. 4765, P.M. 48-70

CITY OF VISALIA
ASSESSOR'S MAPS BK. 90, PG. 08.
COUNTY OF TULARE, CALIF.

NOTE — ASSESSOR'S BLOCK NUMBERS SHOWN IN ELLIPSES
ASSESSOR'S PARCEL NUMBERS SHOWN IN CIRCLES