DISCLAIMER

THIS MAP WAS PREPARED FOR LOCAL PROPERTY ASSESSMENT PURPOSES ONLY. THE PARCELS SHOWN HEREON MAY NOT COMPLY WITH STATE AND LOCAL SUBDIVISION ORDINANCES. NO LIABILITY IS ASSUMED FOR THE USE OF THE INFORMATION HEREON.

REVISED: 12/03/2012
REASON: 2007-0020615
CAD TECH: CMB

S ½ OF SE ¼ OF SE ¼ SEC. 19, T.18S., R.25E., M.D.B.&M.

TAX CODE AREA 006-137

090-09

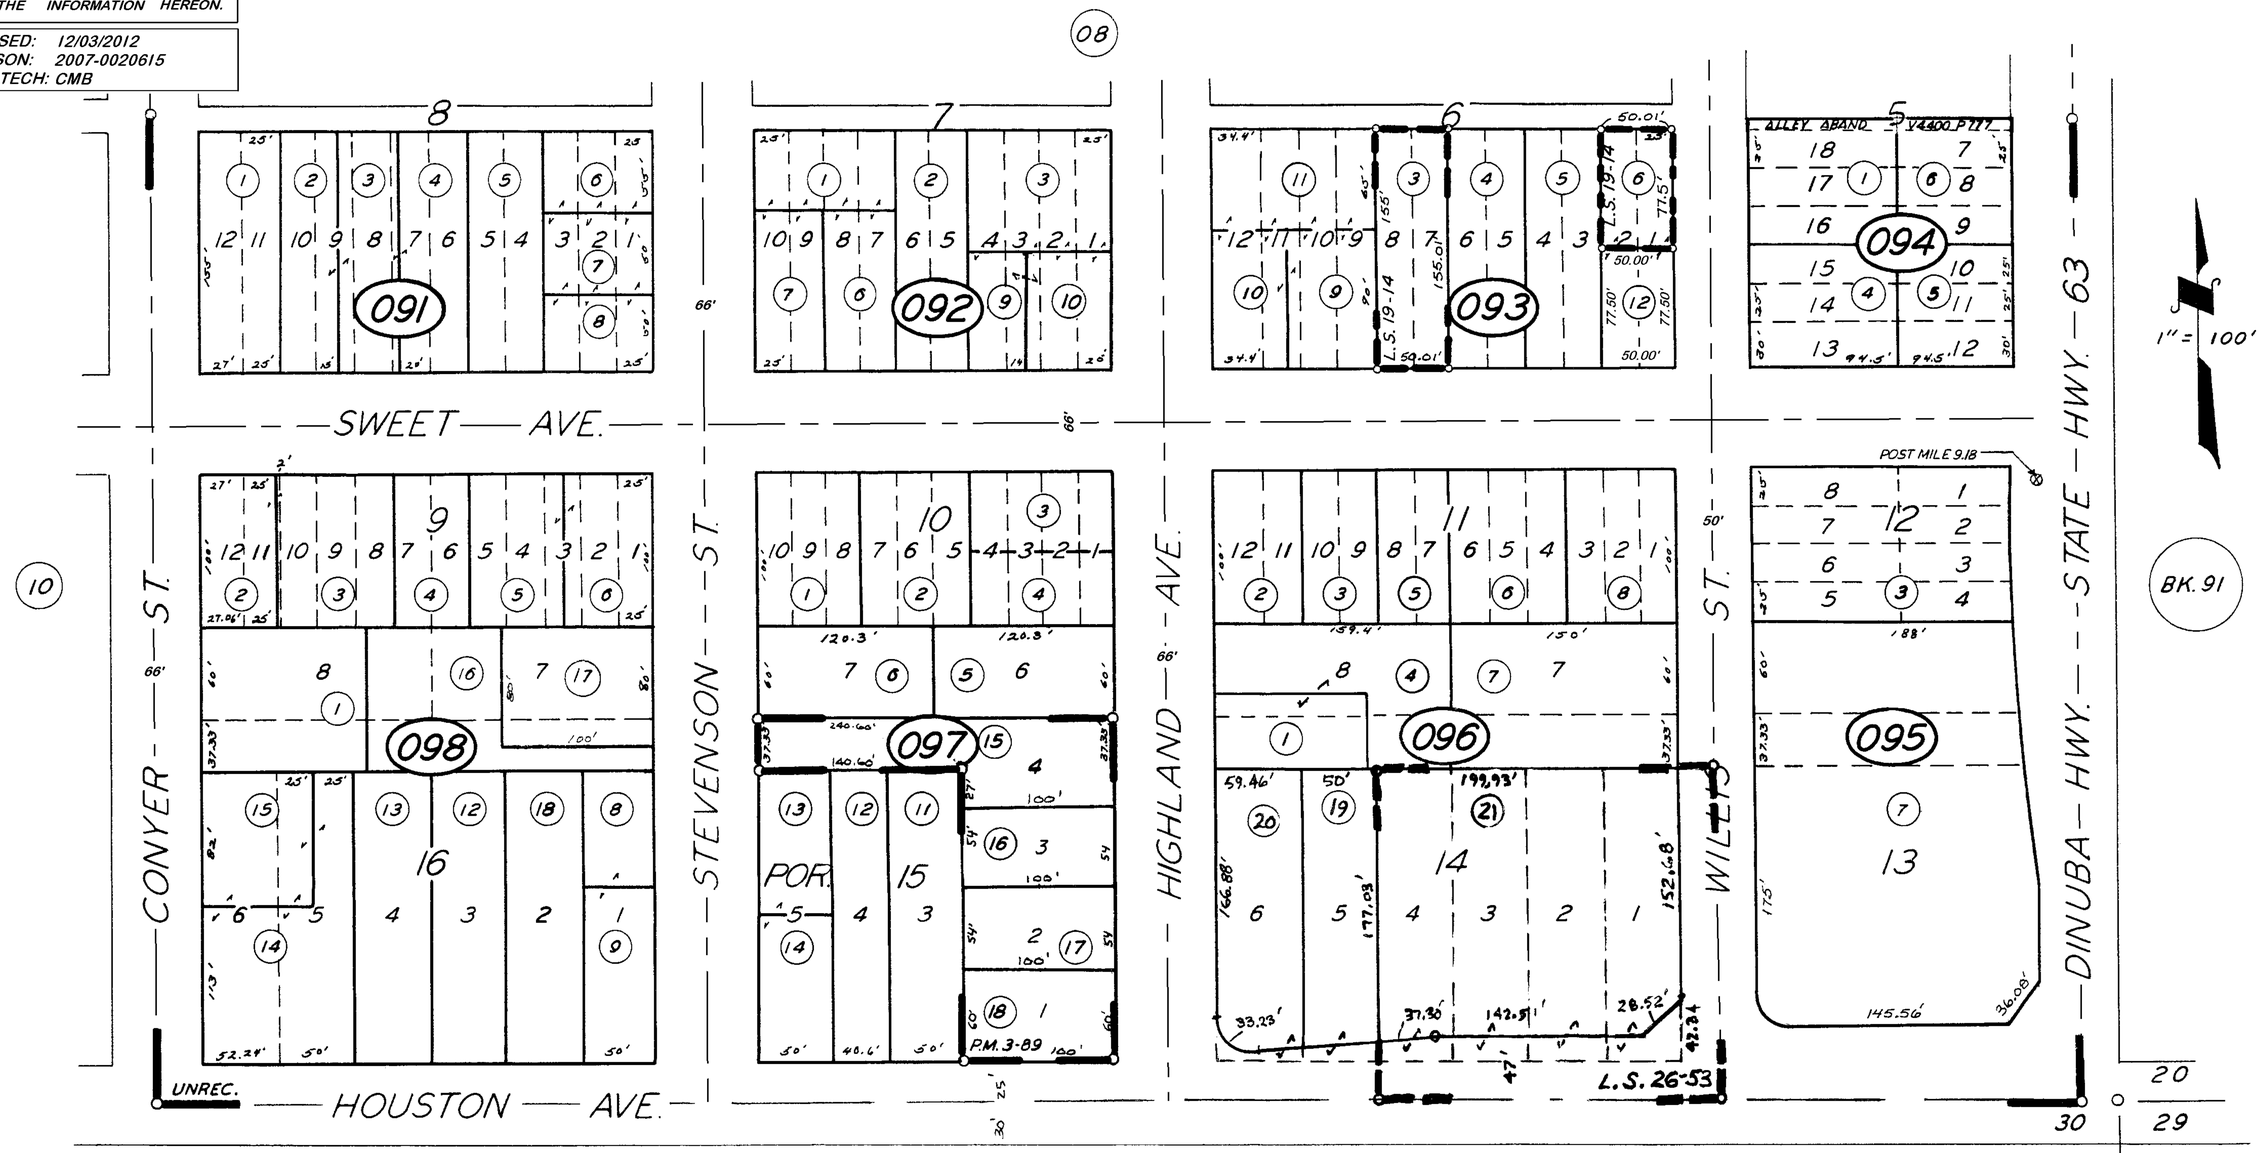

RECORD OF SURVEY, L.S. 19-14
POR. HOME PROSPECT TR. - UNRECORDED
PARCEL MAP 289, P.M. 3-89
RECORD OF SURVEY, L.S. 26-53

CITY OF VISALIA
ASSESSOR'S MAPS BK. 090, PG. 09.
COUNTY OF TULARE, CALIF.

NOTE — ASSESSOR'S BLOCK NUMBERS SHOWN IN ELLIPSES
ASSESSOR'S PARCEL NUMBERS SHOWN IN CIRCLES