N1/2 OF NE1/4 OF SE1/4 SEC.19, T.18S., R.25E., M.D.B.&M.

Tax Area Codes 090-28
006-137

DISCLAIMER

THIS MAP WAS PREPARED FOR LOCAL PROPERTY ASSESSMENT PURPOSES ONLY AND THE PARCELS SHOWN HEREON MAY NOT COMPLY WITH STATE AND LOCAL SUBDIVISION ORDINANCES, AND NO LIABILITY IS ASSUMED FOR THE USE OF THE INFORMATION SHOWN HEREON.

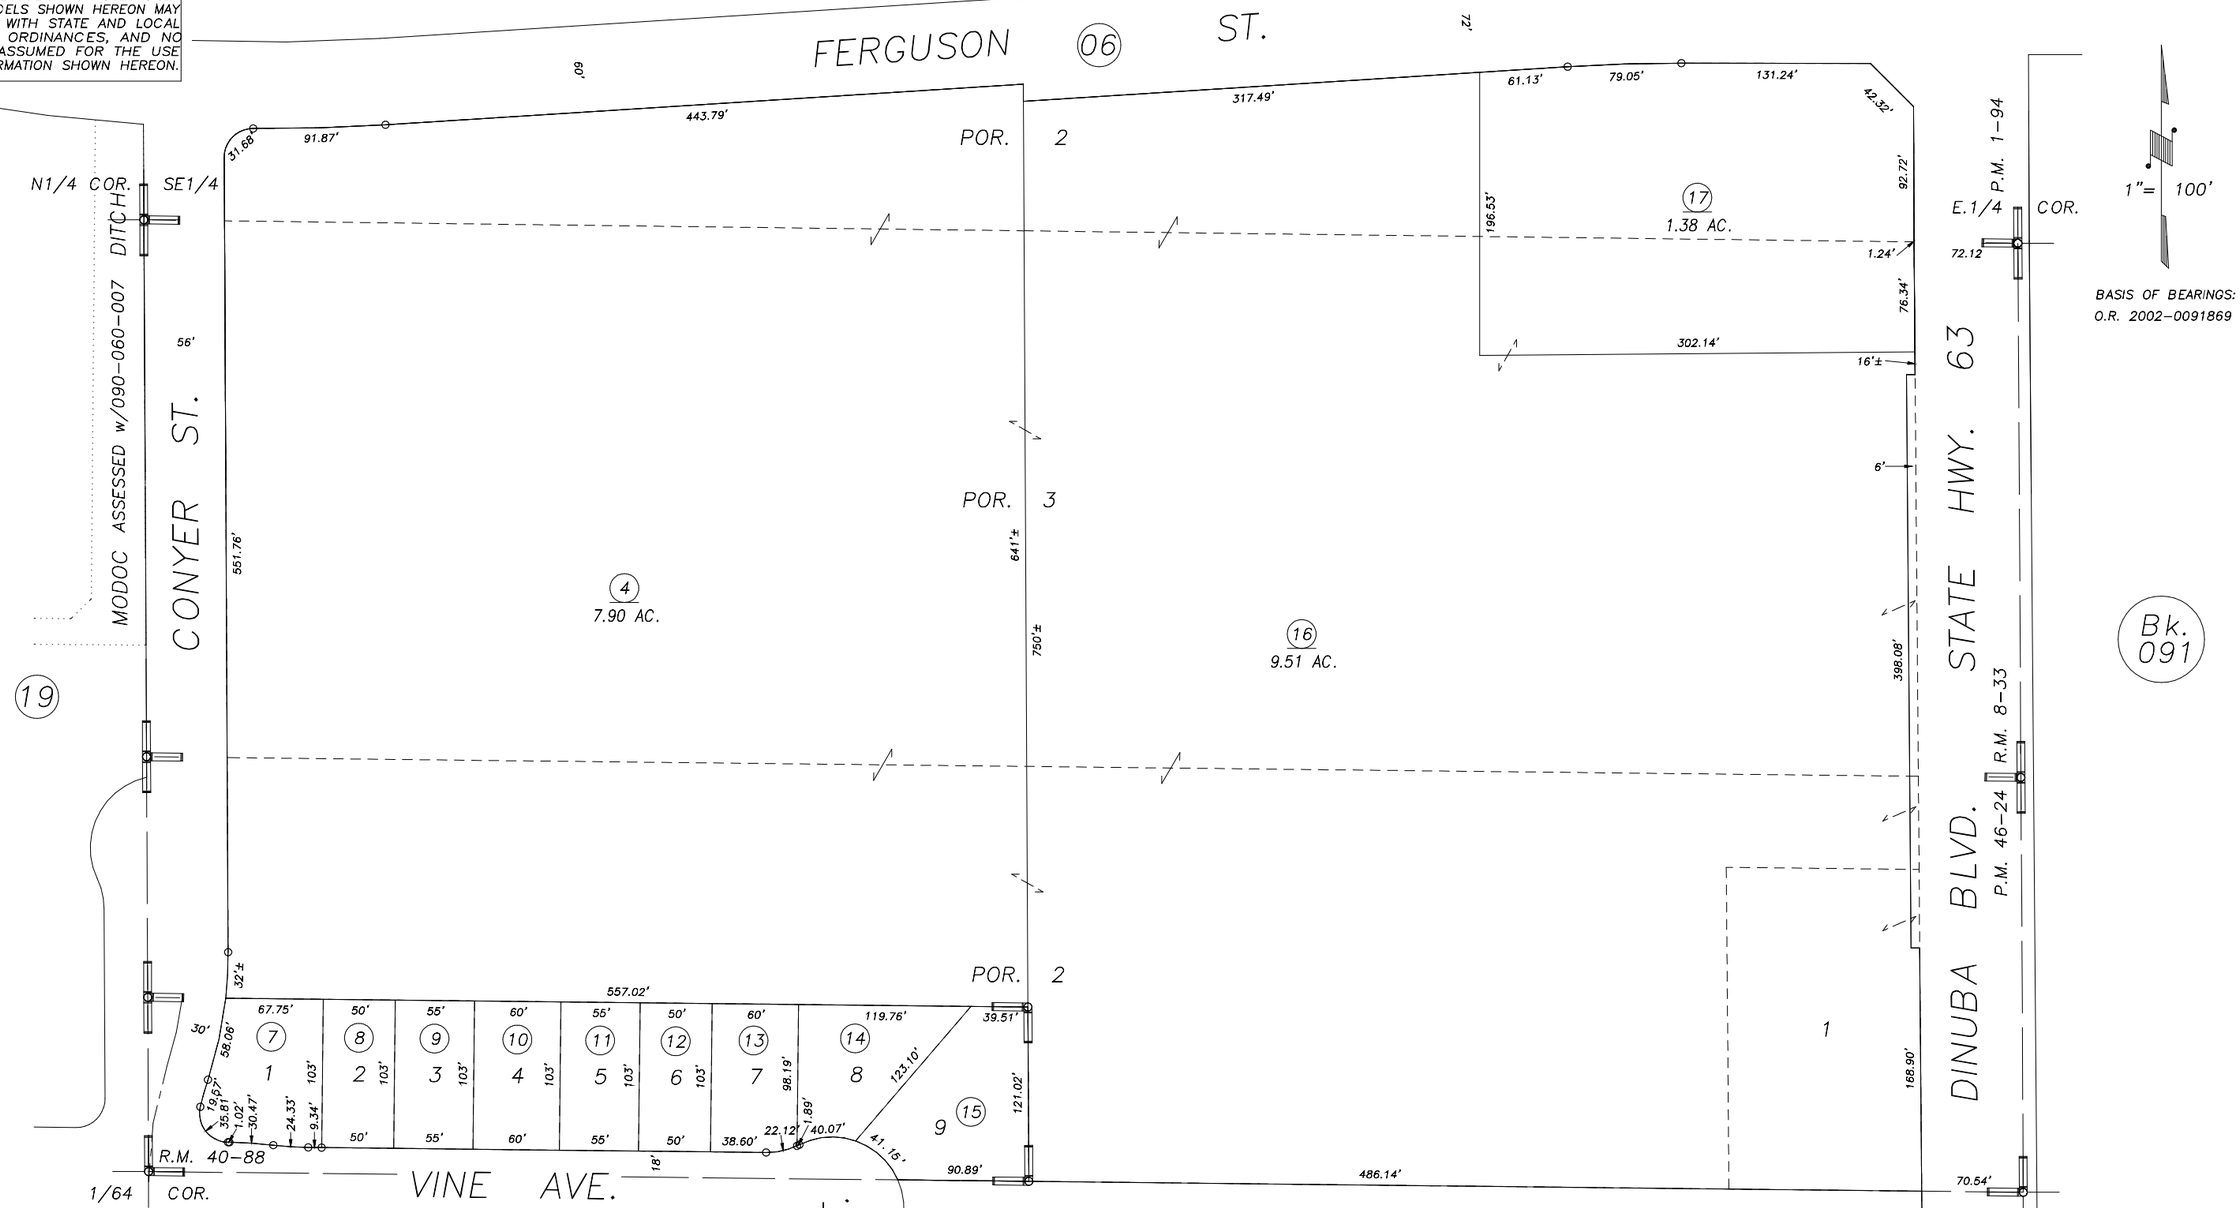

POR. ENCINA COLONY, R.M. 8-33
PARCEL MAP NO. 4519, P.M. 46-24
POR. PARCEL MAP NO. 94, P.M. 1-94
CONYER ESTATES ADDITION, R.M. 40-88

CITY OF VISALIA
ASSESSOR'S MAPS BK.090 , PG28
COUNTY OF TULARE, CALIFORNIA, U.S.A.

NOTE: Assessor's Parcel Numbers Shown in Circles (1)
Assessor's Block Numbers Shown in Elipses (123)

REVISION	DATE	TECH
2007-0074490	09/19/2008	MLC