N1/2 OF NE1/4 OF SE1/4 SEC.20, T.18S., R.25E., M.D.B.&M.

Tax Area Codes 091–06
006–039
006–202

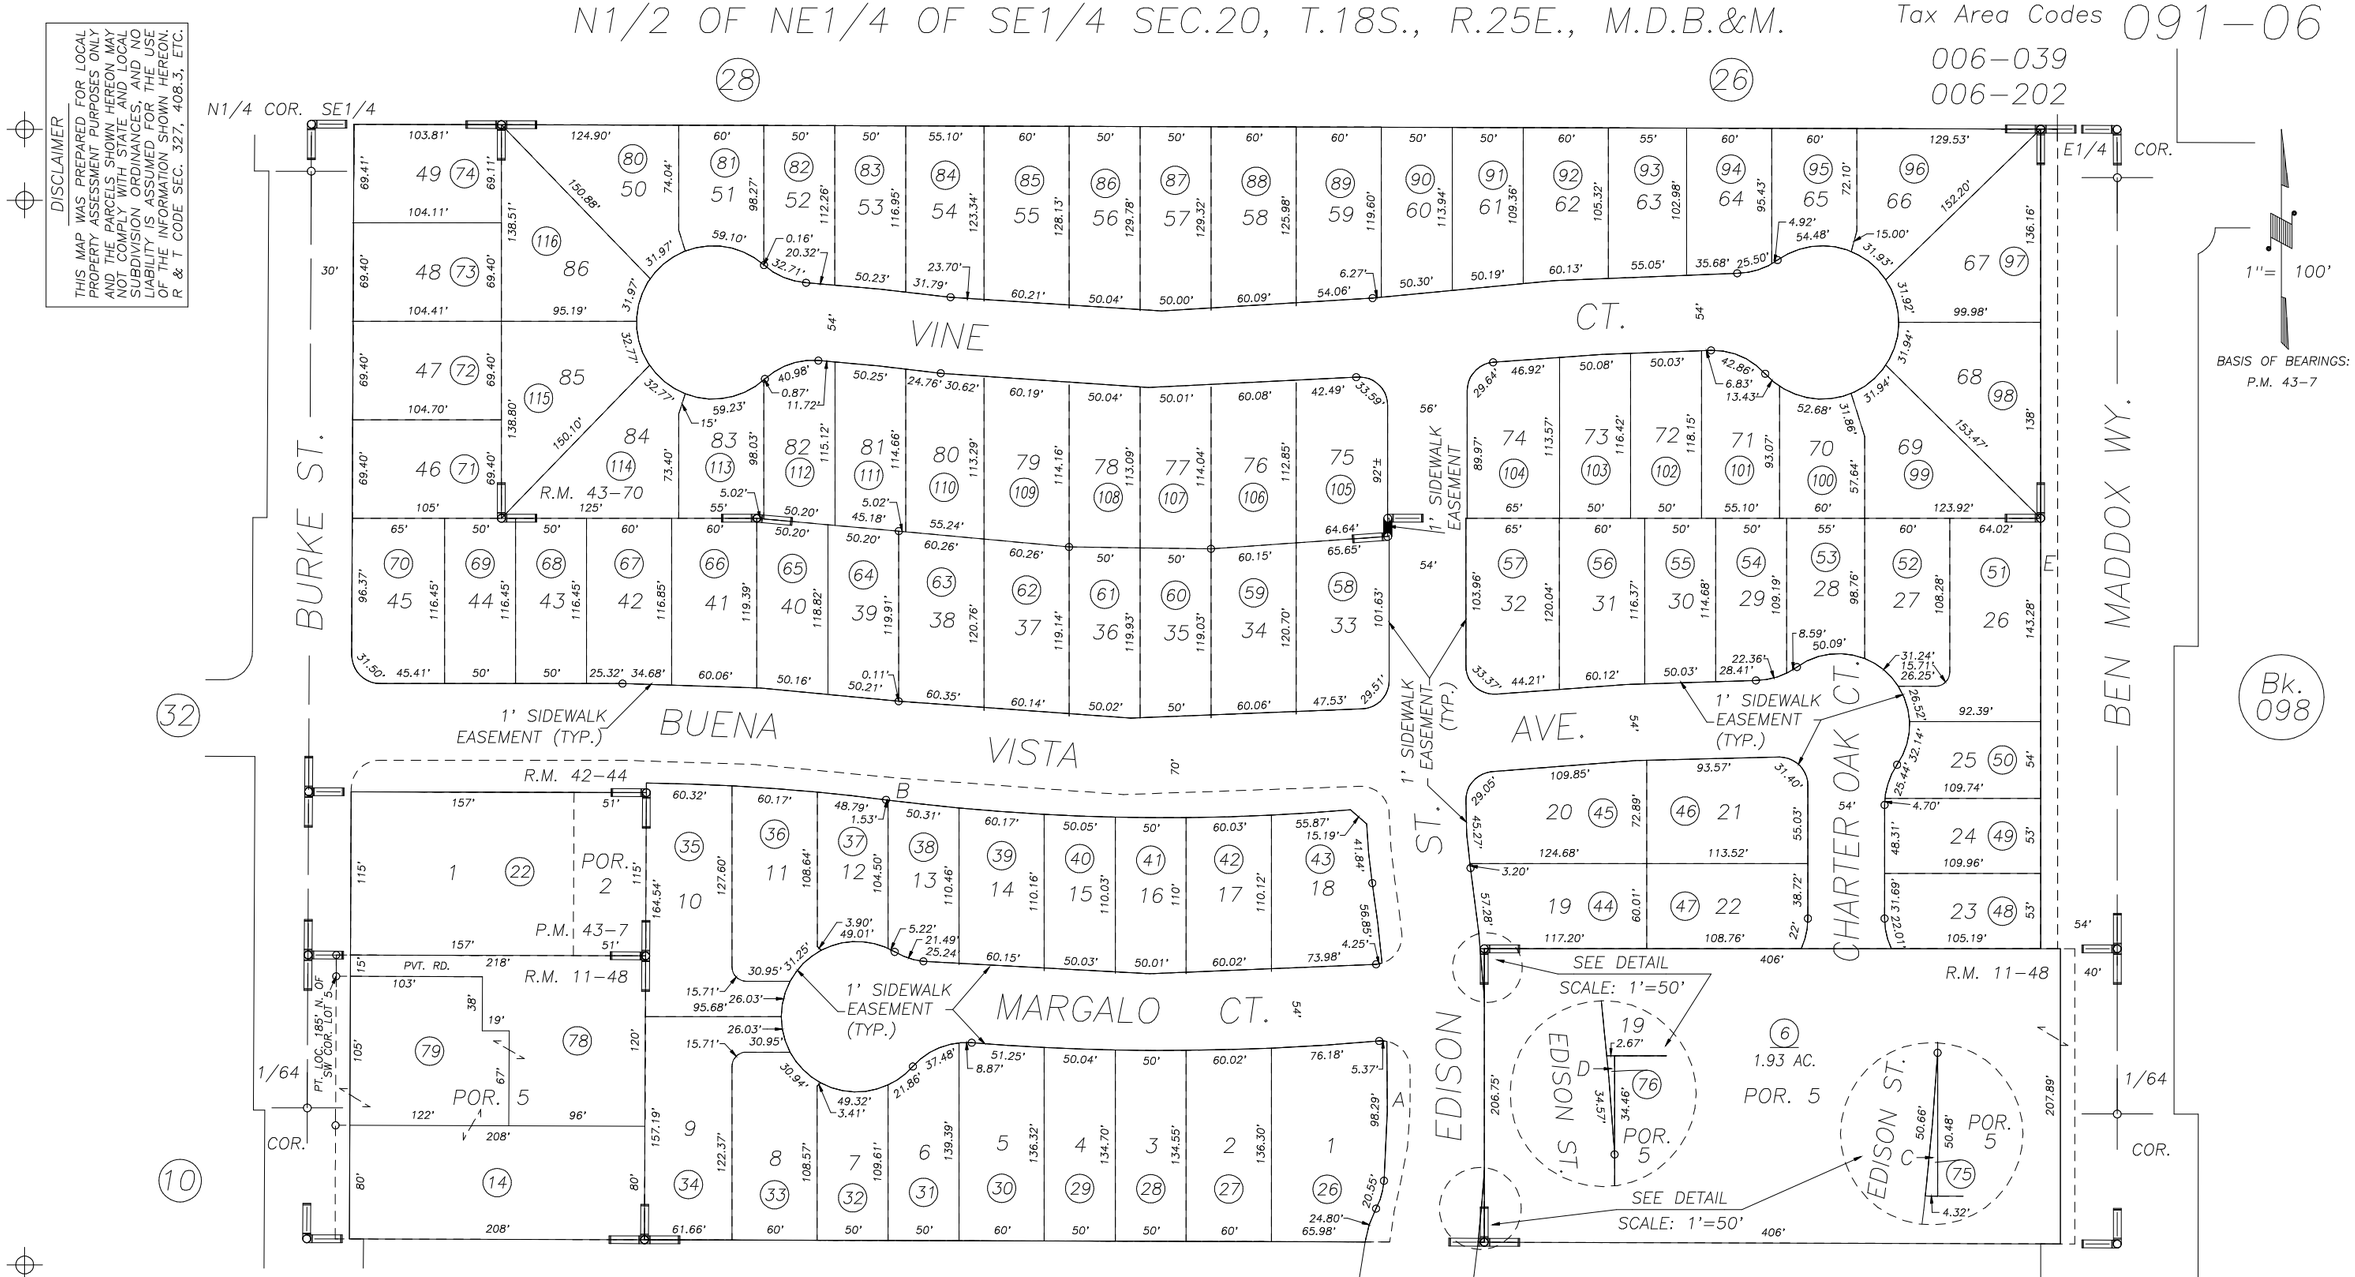

DISCLAIMER

THIS MAP WAS PREPARED FOR LOCAL PROPERTY ASSESSMENT PURPOSES ONLY AND THE PARCELS SHOWN HEREON MAY NOT COMPLY WITH STATE AND LOCAL SUBDIVISION ORDINANCES, AND NO LIABILITY IS ASSUMED FOR THE USE OF THE INFORMATION SHOWN HEREON. R & T CODE SEC. 327, 408.3, ETC.

POR. PRATT SUB., R.M. 11–48
POR. PARCEL MAP NO. 4203, P.M. 43–7
FOUR CREEKS ESTATES II PHASE 1, R.M. 42–44
FOUR CREEKS ESTATES II PHASE 2, R.M. 43–70

CITY OF VISALIA
ASSESSOR'S MAPS BK. 091 , PG. 06
COUNTY OF TULARE, CALIFORNIA, U.S.A.

NOTE: Assessor's Parcel Numbers Shown in Circles (1)
Assessor's Block Numbers Shown in Ellipses (123)

UPDATE ADJ. PG.	03/28/2016	ARL
REVISION	DATE	TECH