DISCLAIMER

THIS MAP WAS PREPARED FOR LOCAL PROPERTY ASSESSMENT PURPOSES ONLY. THE PARCELS SHOWN HEREON MAY NOT COMPLY WITH STATE AND LOCAL SUBDIVISION ORDINANCES. NO LIABILITY IS ASSUMED FOR THE USE OF THE INFORMATION HEREON.

REVISED: 07/19/2006
REASON: T.R.A.C CHANGE
CAD TECH: JRS

E. POR. OF SE¼ OF SE¼ SEC. 20, T.18S., R.25E., M.D.B. & M.

TAX CODE AREA 091-07
006-137
006-087
006-144
006-201

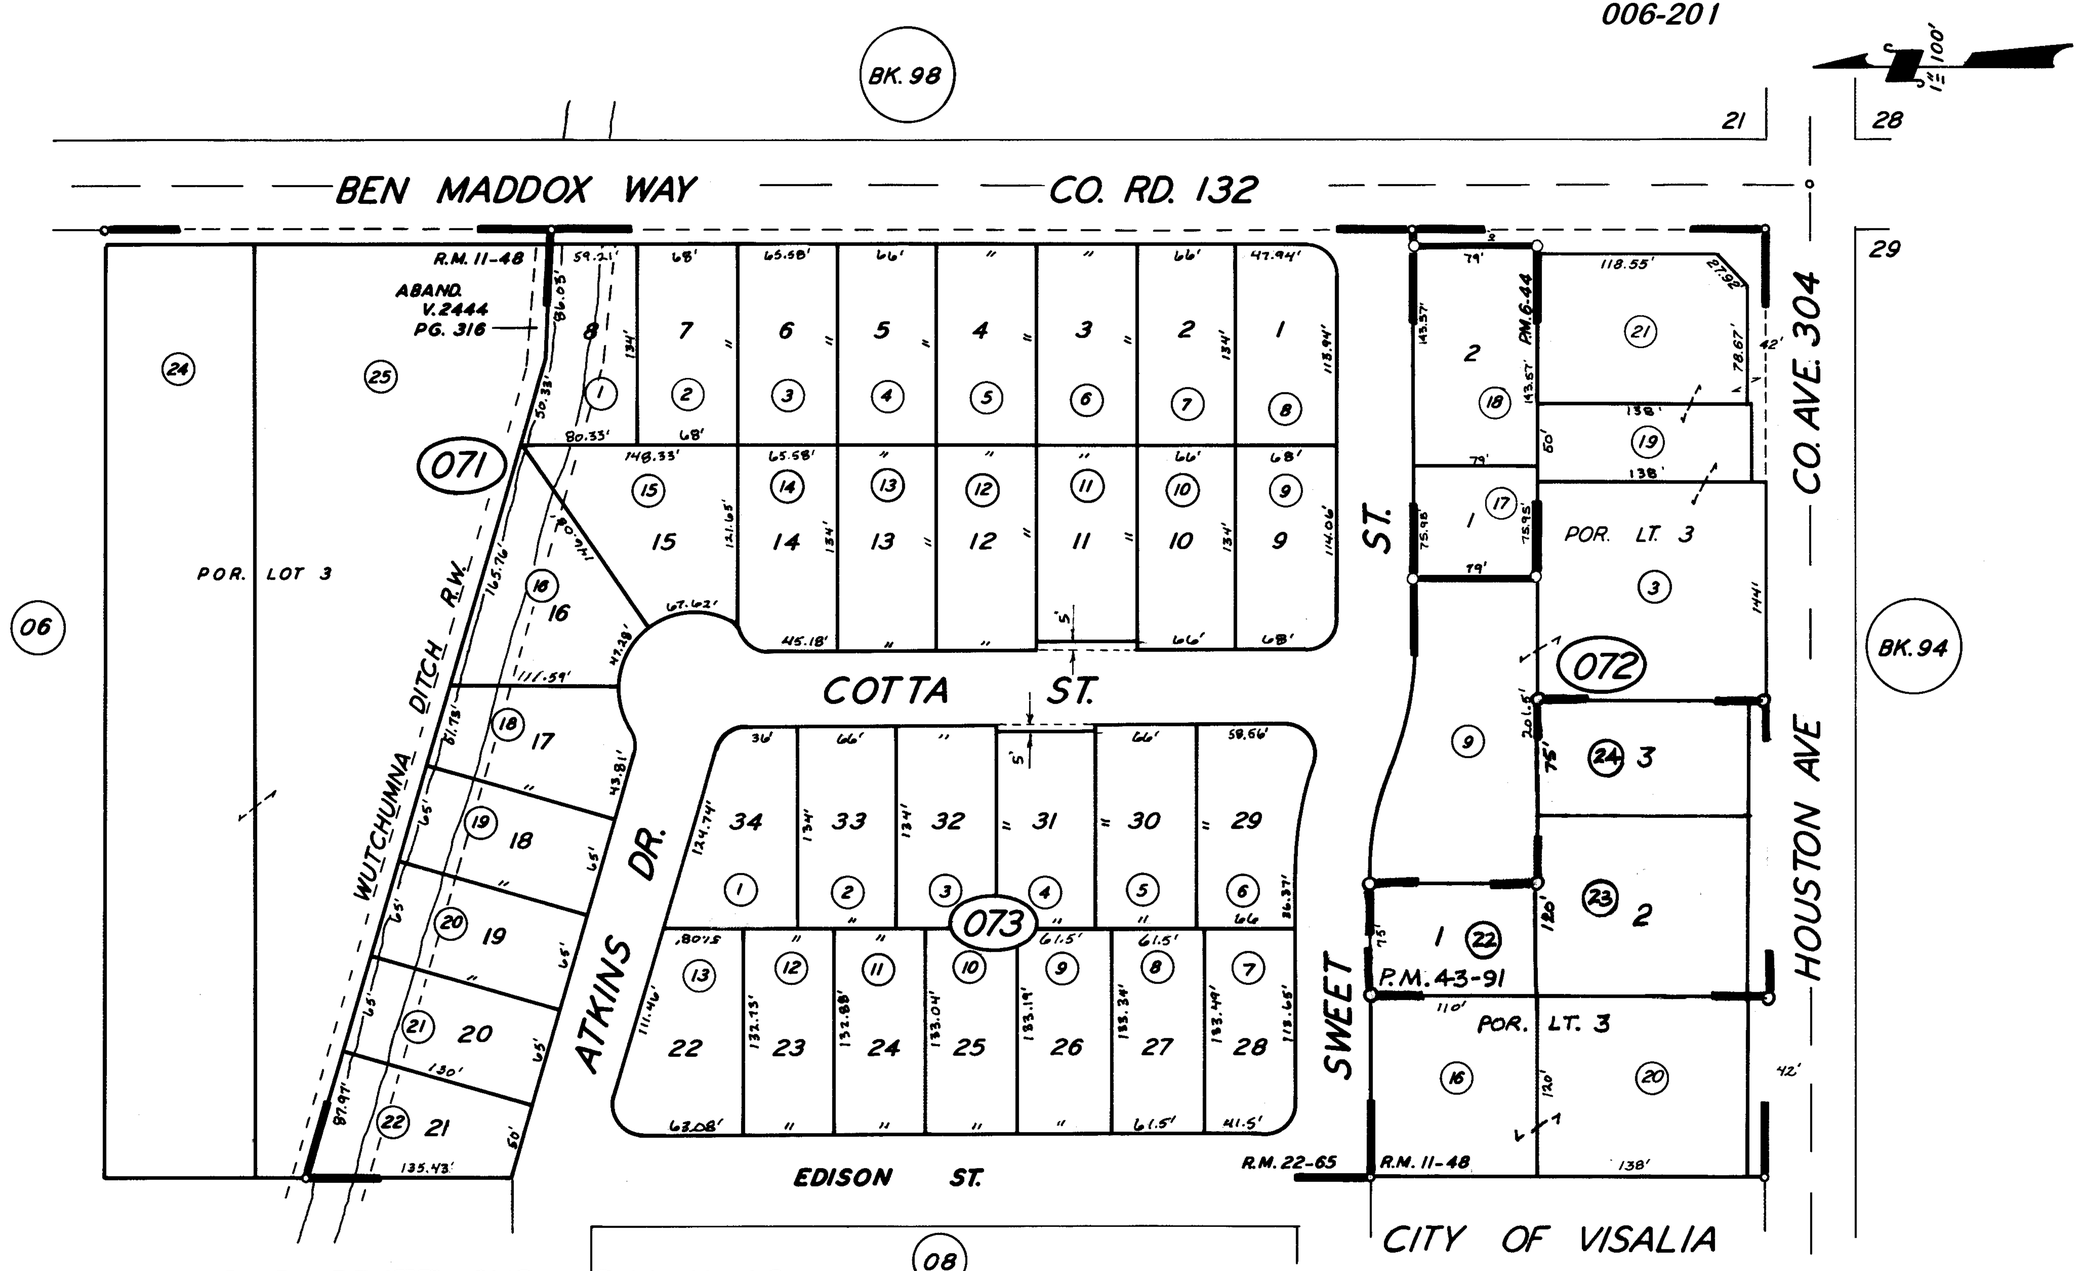

POR. PRATT SUB., R.M. 11-48
TRACT NO. 302 R.M. 22-65
PARCEL MAP 544, P.M. 6-44
PARCEL MAP 4287, P.M. 43-91

ASSESSOR'S MAPS BK. 91 PG. 07
COUNTY OF TULARE, CALIF.

NOTE—ASSESSOR'S BLOCK NUMBERS SHOWN IN ELIPSES
ASSESSOR'S PARCEL NUMBERS SHOWN IN CIRCLES