N/2 OF SW/4 OF SE/4 SEC. 20, T.18 S., R.25 E., M.D.B. & M.

Tax Area Code
006–000
006–023
006–084
006–201

91–09

DISCLAIMER
THIS MAP WAS PREPARED FOR LOCAL PROPERTY ASSESSMENT PURPOSES ONLY AND THE PARCELS SHOWN HEREON MAY NOT COMPLY WITH STATE AND LOCAL SUBDIVISION ORDINANCES, AND NO LIABILITY IS ASSUMED FOR THE USE OF THE INFORMATION SHOWN HEREON. R & T CODE SEC. 327, 408.3, ETC.

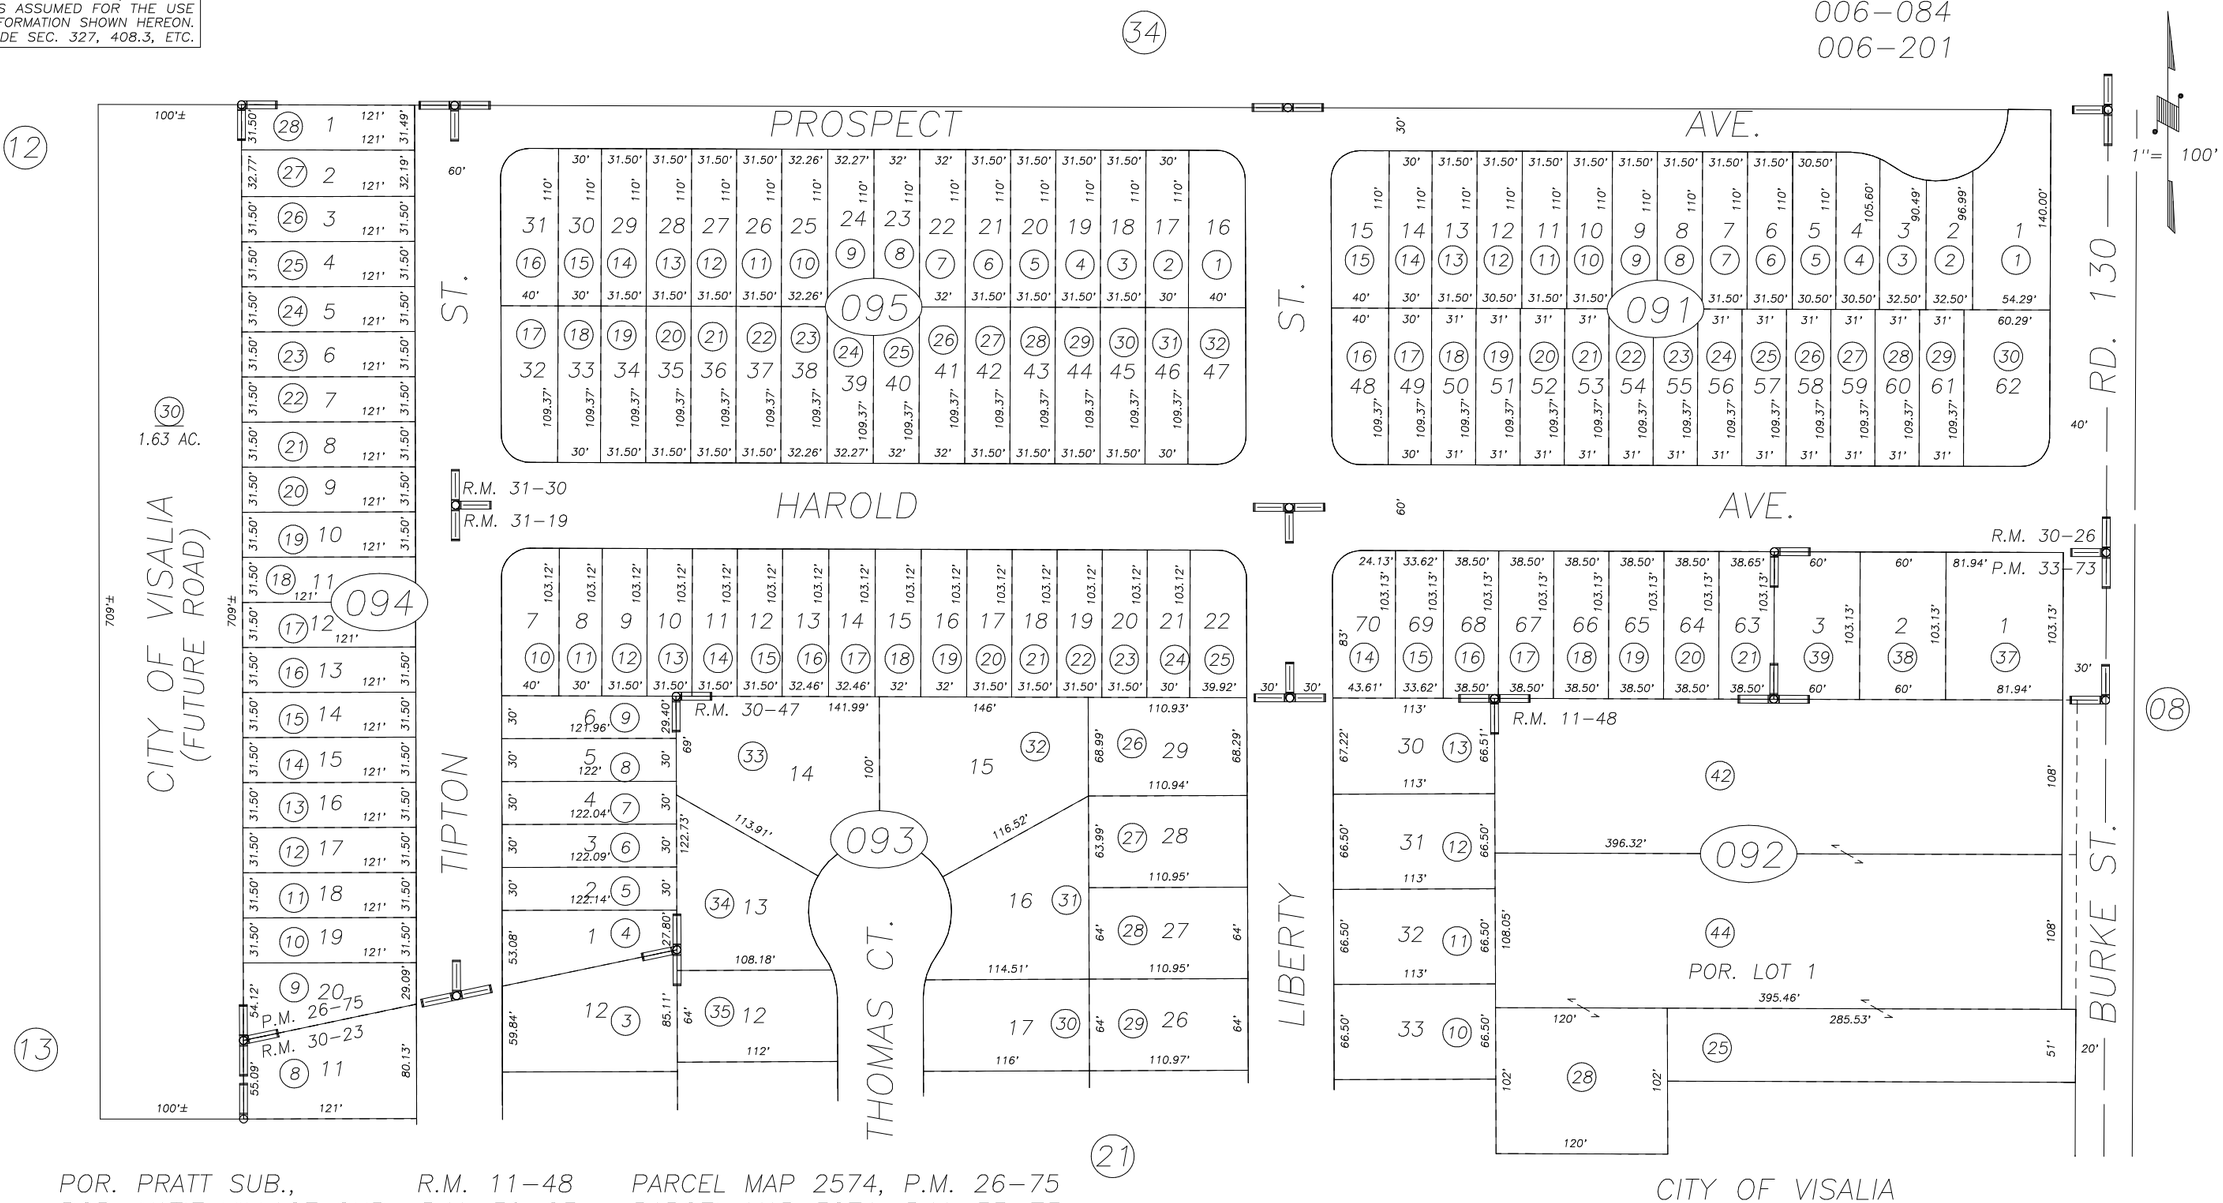

POR. PRATT SUB., R.M. 11–48
POR. KATIE VILLAGE SUB., R.M. 30–23
POR. LINDA VILLAGE SUB., R.M. 30–26
POR. SLATE SUB. UNIT 2, R.M. 30–47
OLD TOWN VILLAS UNIT 1, R.M. 31–19
OLD TOWN VILLAS UNIT 2, R.M. 31–30
POR. PARCEL MAP 1674, P.M. 17–75

PARCEL MAP 2574, P.M. 26–75
PARCEL MAP 3271, P.M. 33–73

CITY OF VISALIA
ASSESSOR'S MAPS BK. 091 , PG. 09
COUNTY OF TULARE, CALIFORNIA, U.S.A.

NOTE: Assessor's Parcel Numbers Shown in Circles (1)
Assessor's Block Numbers Shown in Ellipses (123)

REVISION	DATE	TECH
ADD.CITY PROP.	03/28/2016	ARL