DISCLAIMER

THIS MAP WAS PREPARED FOR LOCAL PROPERTY ASSESSMENT PURPOSES ONLY AND THE PARCELS SHOWN HEREON MAY NOT COMPLY WITH STATE AND LOCAL SUBDIVISION ORDINANCES, AND NO LIABILITY IS ASSUMED FOR THE USE OF THE INFORMATION SHOWN HEREON.

N1/2 OF SW/4 OF SW/4 SEC.20. T.18S., R.25E., M.D.B.&M.

Tax Area Code 006–137

091–16

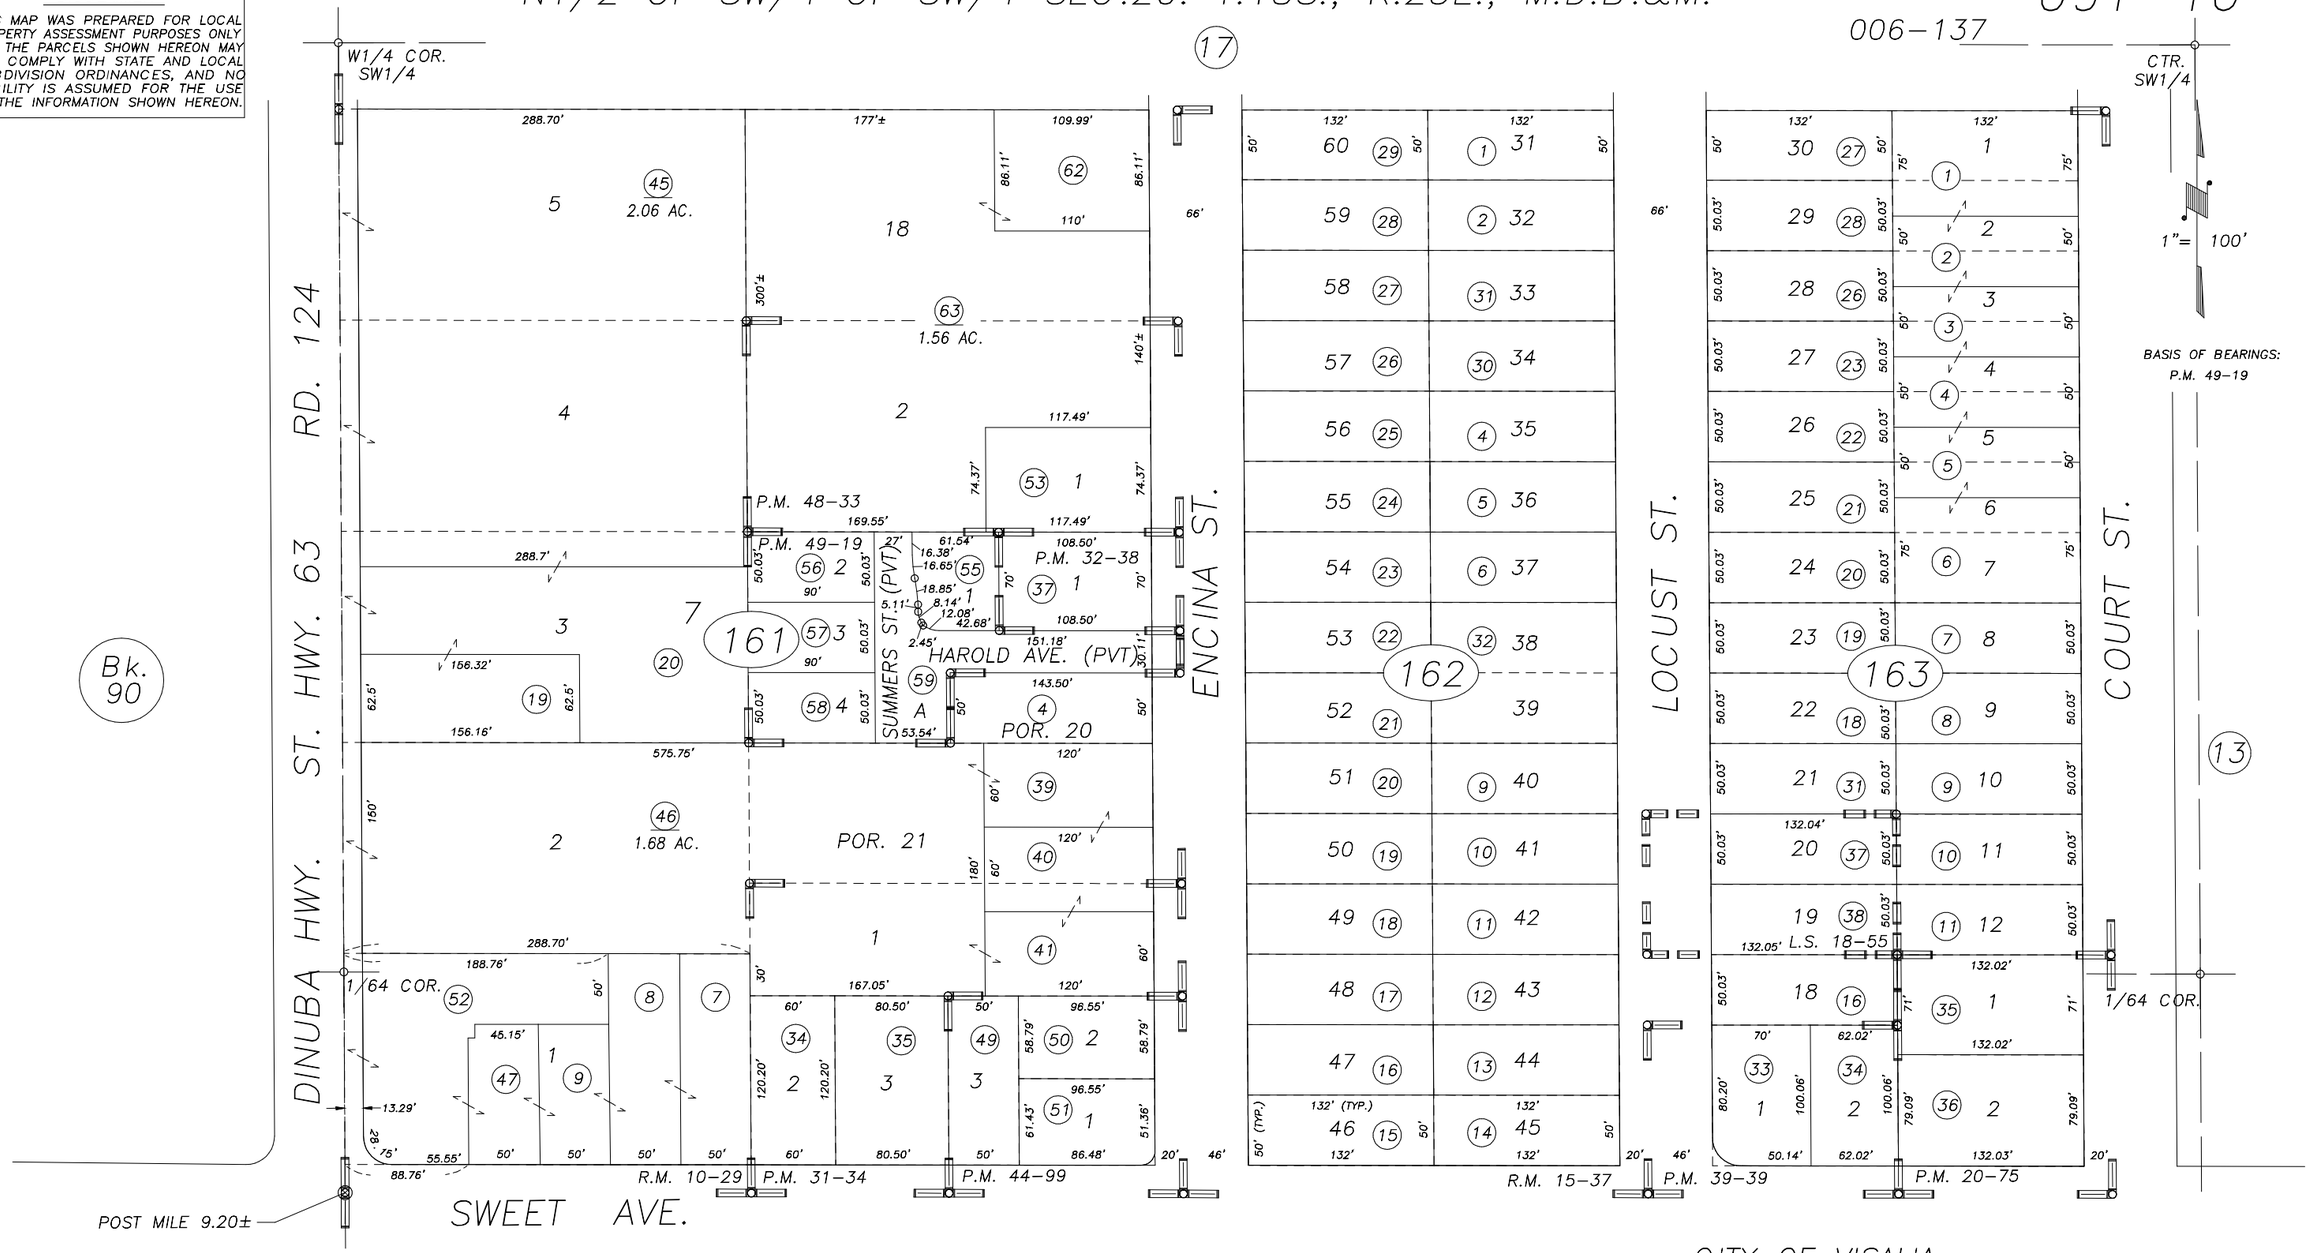

POR. JOHNSON TR., R.M. 10–29
SWEET ADD., R.M. 15–37
PARCEL MAP NO. 1974, P.M. 20–75
PARCEL MAP NO. 3033, P.M. 31–34
PARCEL MAP NO. 3137, P.M. 32–38
PARCEL MAP NO. 3836, P.M. 39–39

RECORD OF SURVEY, L.S. 18–55
PARCEL MAP NO. 4394, P.M. 44–99
PARCEL MAP NO. 4728, P.M. 48–33
PARCEL MAP NO. 4814, P.M. 49–19

CITY OF VISALIA

15

ASSESSOR'S MAPS BK.91 , PG.16

COUNTY OF TULARE, CALIFORNIA, U.S.A.

NOTE: Assessor's Parcel Numbers Shown in Circles (1)
Assessor's Block Numbers Shown in Elipses (123)

REVISION	DATE	TECH
2008–0042051	02/22/2010	ASG