POR. N½ OF SE¼ OF SE¼ OF NE¼ OF SEC. 20, T. 18 S., R. 25 E., M.D.B. & M.

TAX CODE AREA
6-000
6-038

91-25

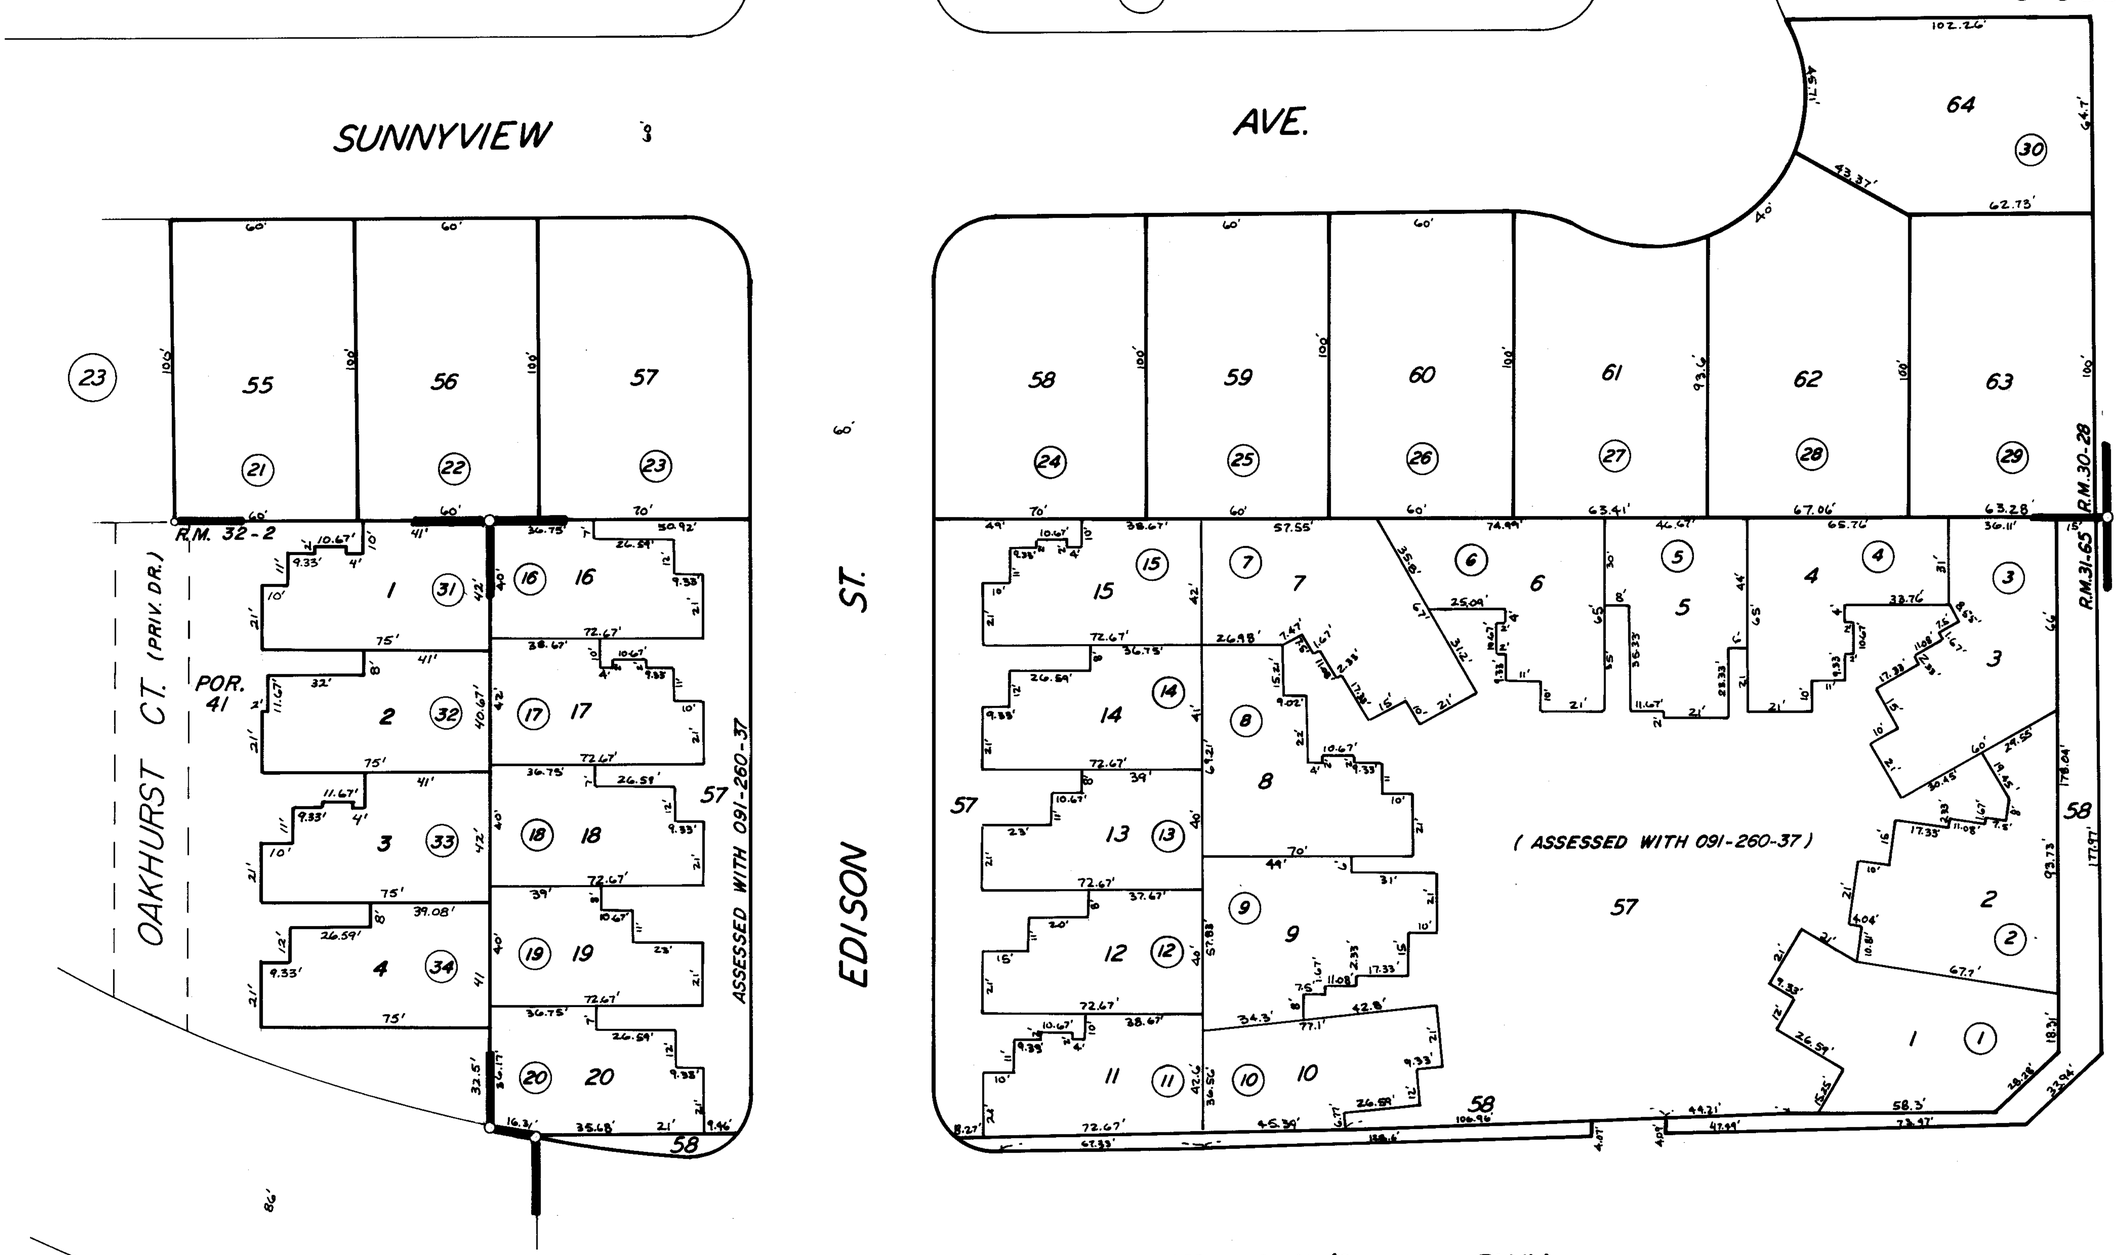

POR. CHARTER OAK ESTATES UNIT NO. 1 R.M. 30-28
POR. CHARTER OAK ESTATES UNIT NO. 2 R.M. 31-65
POR. CHARTER OAK ESTATES UNIT NO. 3 R.M. 32-2

CITY OF VISALIA
ASSESSOR'S MAPS BK. 91 PG. 25
COUNTY OF TULARE, CALIF.

26

NOTE—ASSESSOR'S BLOCK NUMBERS SHOWN IN ELLIPSES
ASSESSOR'S PARCEL NUMBERS SHOWN IN CIRCLES