POR. S 1/2 OF NW 1/4 OF NW 1/4 SEC. 30, T.18S., R.25E., M.D.B.&M.

TAX CODE AREA **93-03**

6-137

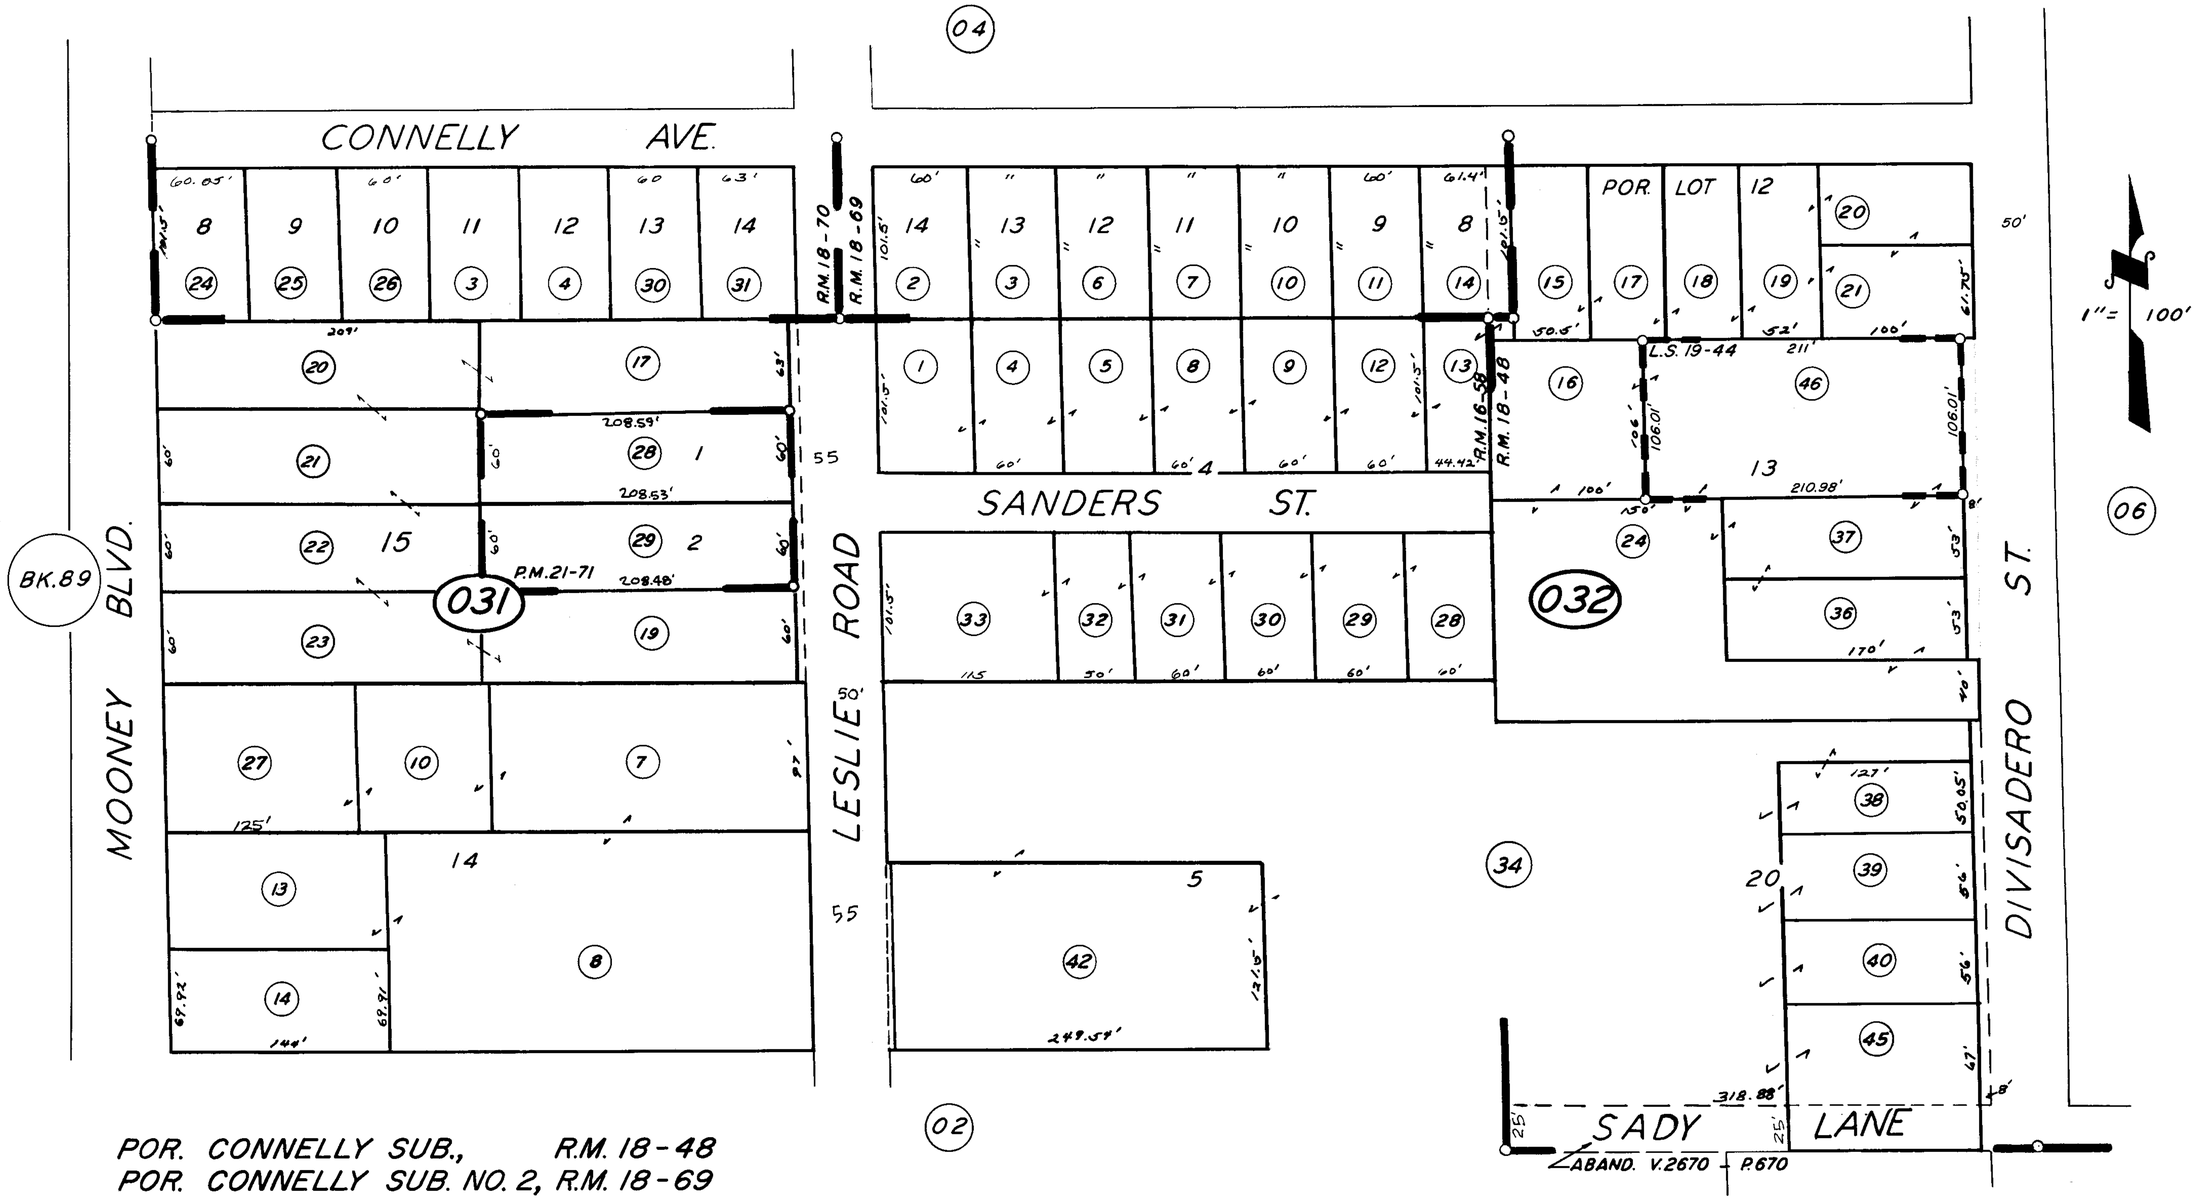

POR. CONNELLY SUB., R.M. 18-48
POR. CONNELLY SUB. NO. 2, R.M. 18-69
POR. MELTON SUB., R.M. 18-70
POR. VISALIA GARDEN FARMS, R.M. 16-58
PARCEL MAP 2070, P.M. 21-71
RECORD OF SURVEY, L.S. 19-44

CITY OF VISALIA

ASSESSOR'S MAPS BK. **93**, PG. **03**.

COUNTY OF TULARE, CALIF.

NOTE — ASSESSOR'S BLOCK NUMBERS SHOWN IN ELLIPSES
ASSESSOR'S PARCEL NUMBERS SHOWN IN CIRCLES