POR. N 1/2 OF NW 1/4 OF NW 1/4 SEC. 30, T.18S., R.25E., M.D.B.&M.

TAX CODE AREA **93-04**

6-137

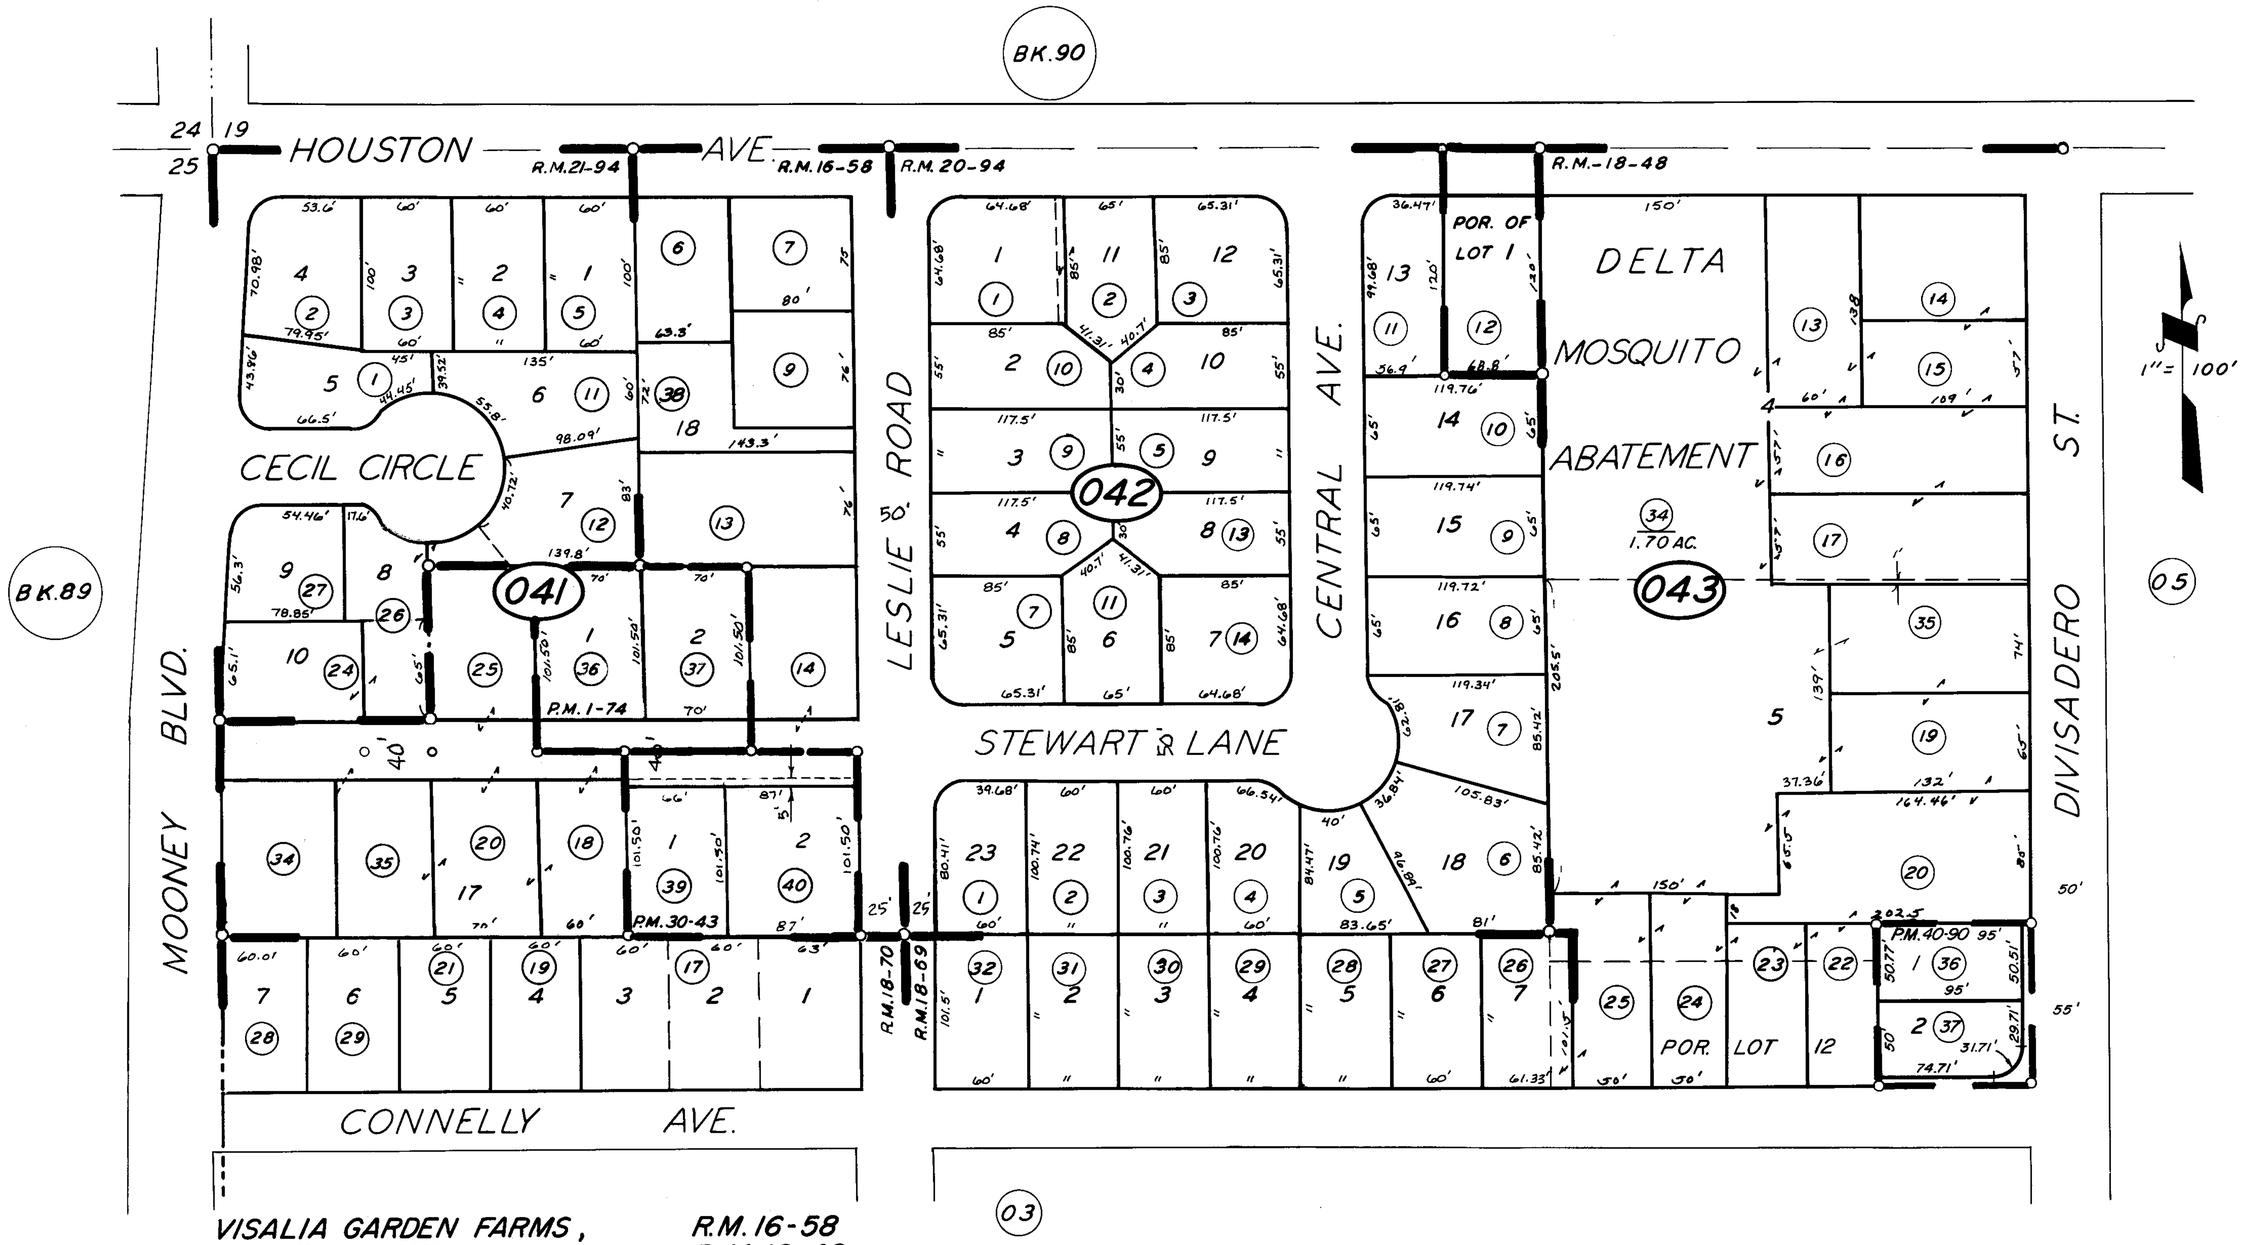

VISALIA GARDEN FARMS,	R.M.16-58
CONNELLY SUB.,	R.M.18-48
CONNELLY SUB. NO. 2,	R.M.18-69
MELTON SUB.,	R.M.18-70
TRACT NO. 183,	R.M.20-94
COOKSEY SUB.,	R.M.21-94
PARCEL MAP 74,	P.M.1-74
PARCEL MAP 2942,	P.M.30-43
PARCEL MAP 3986,	P.M.40-90

NOTE — ASSESSOR'S BLOCK NUMBERS SHOWN IN ELLIPSES
ASSESSOR'S PARCEL NUMBERS SHOWN IN CIRCLES

CITY OF VISALIA

ASSESSOR'S MAPS BK. **93**, PG. **04**.

COUNTY OF TULARE, CALIF.