DISCLAIMER

THIS MAP WAS PREPARED FOR LOCAL PROPERTY ASSESSMENT PURPOSES ONLY. THE PARCELS SHOWN HEREON MAY NOT COMPLY WITH STATE AND LOCAL SUBDIVISION ORDINANCES. NO LIABILITY IS ASSUMED FOR THE USE OF THE INFORMATION HEREON.

REVISED: 08/11/2006
REASON: ABAND. RD. REFERENCE
CAD TECH: KMS

POR. N 1/2 NE 1/4 OF NE 1/4 SEC. 30, T.18S., R.25E., M.D.B.&M.

TAX CODE AREA **93-13**

6-137

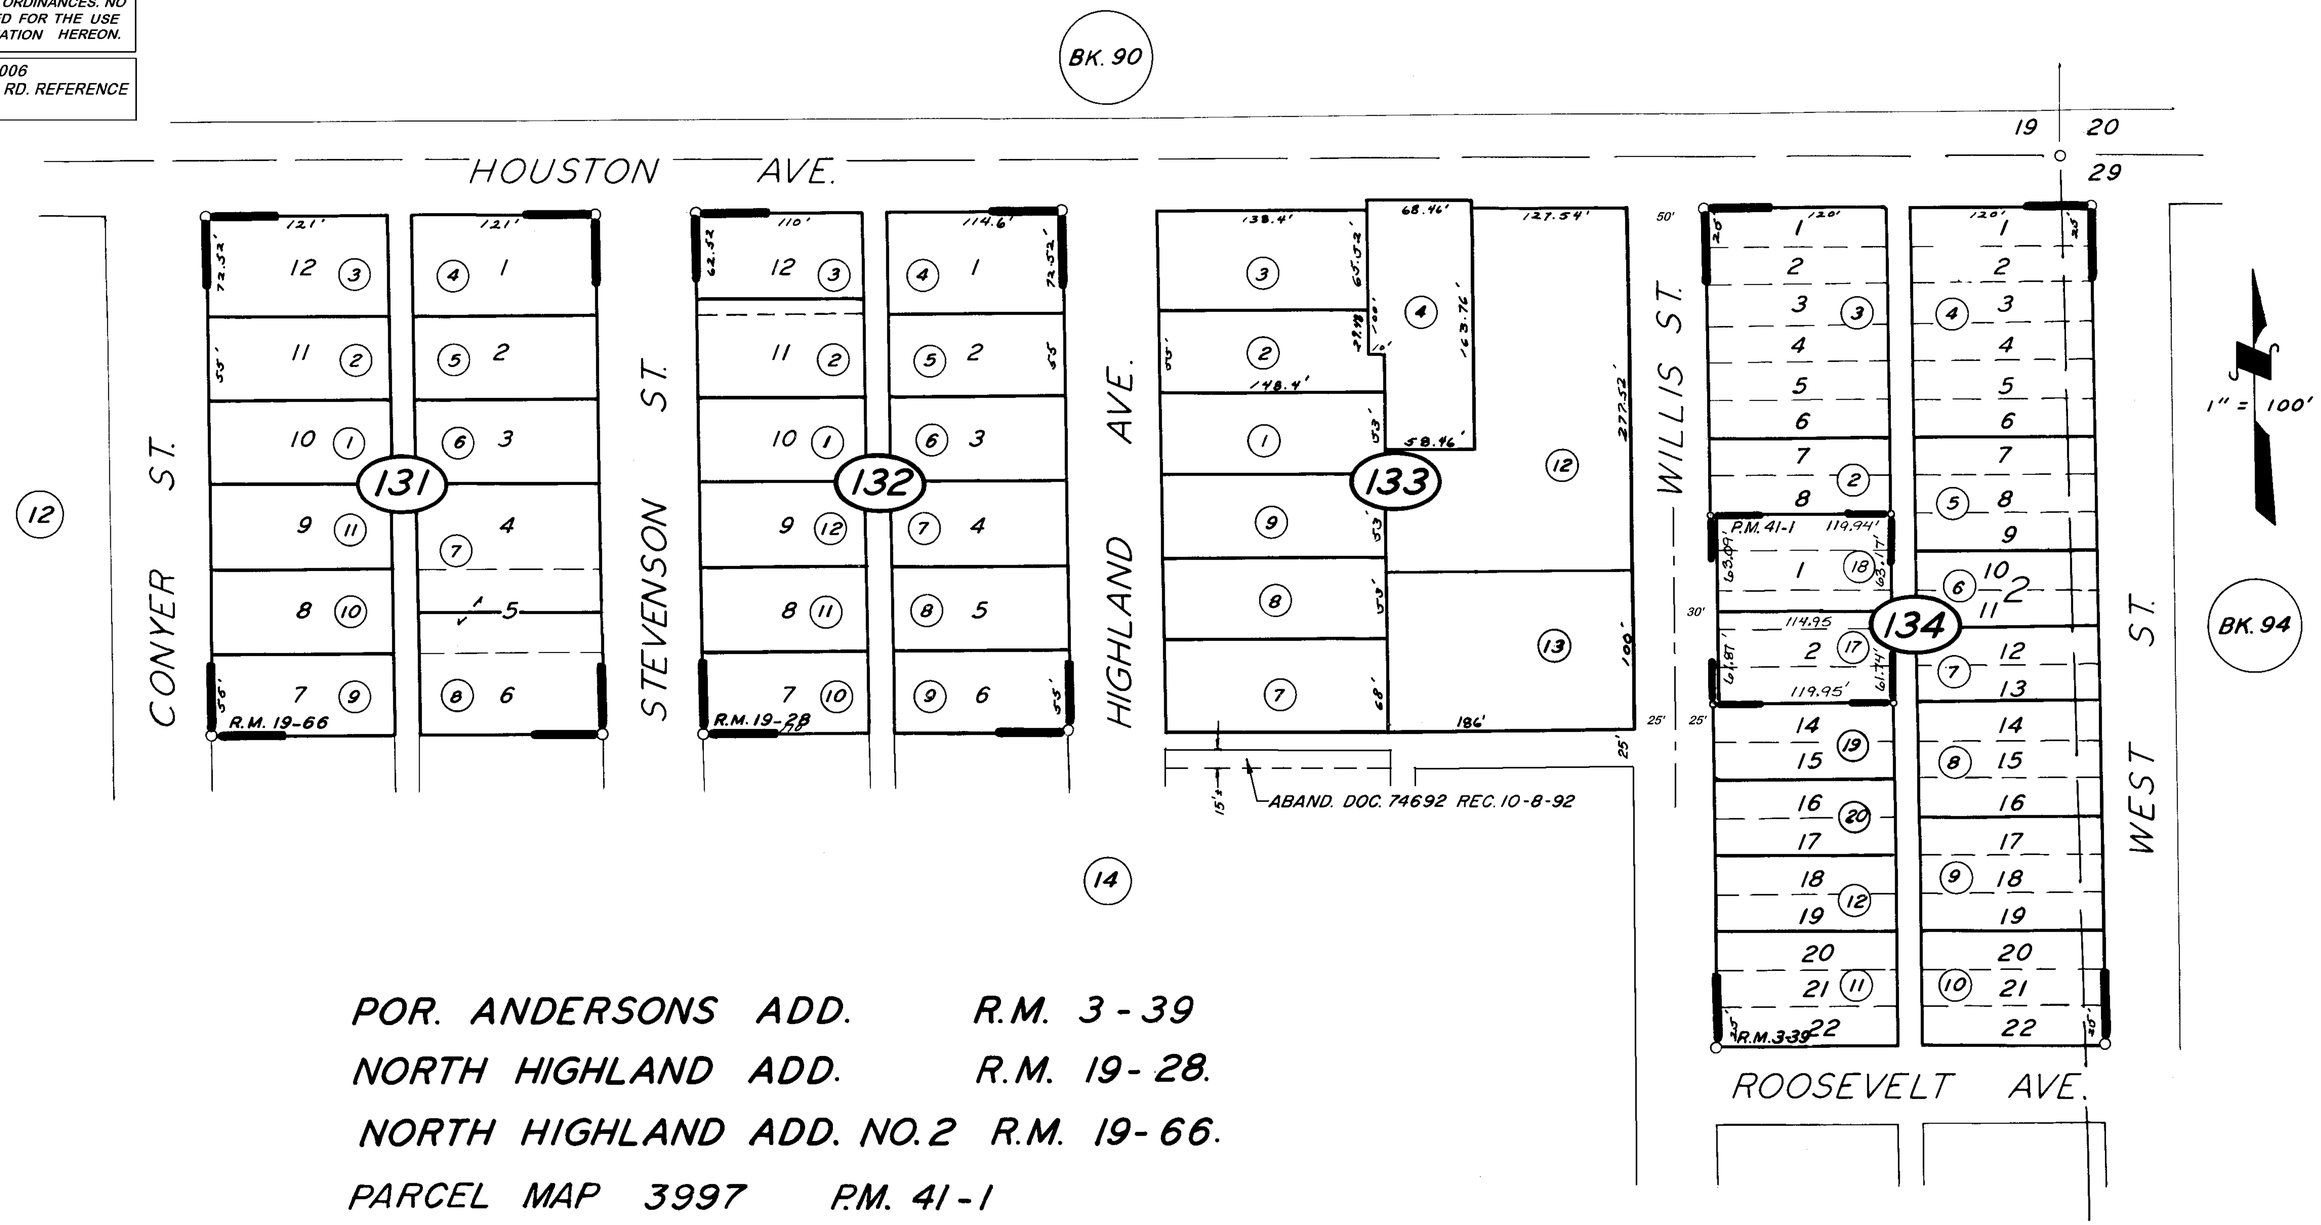

POR. ANDERSONS ADD. R.M. 3-39
NORTH HIGHLAND ADD. R.M. 19-28.
NORTH HIGHLAND ADD. NO.2 R.M. 19-66.
PARCEL MAP 3997 P.M. 41-1

CITY OF VISALIA

ASSESSOR'S MAPS BK. 93, PG. 13.

COUNTY OF TULARE, CALIF.

NOTE — ASSESSOR'S BLOCK NUMBERS SHOWN IN ELLIPSES
ASSESSOR'S PARCEL NUMBERS SHOWN IN CIRCLES