N1/2 OF NE1/4 OF SE1/4 SEC.30, T.18S., R.25E., M.D.B.&M.

Tax Area Codes 093–17
006–137
006–218

DISCLAIMER

THIS MAP WAS PREPARED FOR LOCAL PROPERTY ASSESSMENT PURPOSES ONLY AND THE PARCELS SHOWN HEREON MAY NOT COMPLY WITH STATE AND LOCAL SUBDIVISION ORDINANCES, AND NO LIABILITY IS ASSUMED FOR THE USE OF THE INFORMATION SHOWN HEREON.

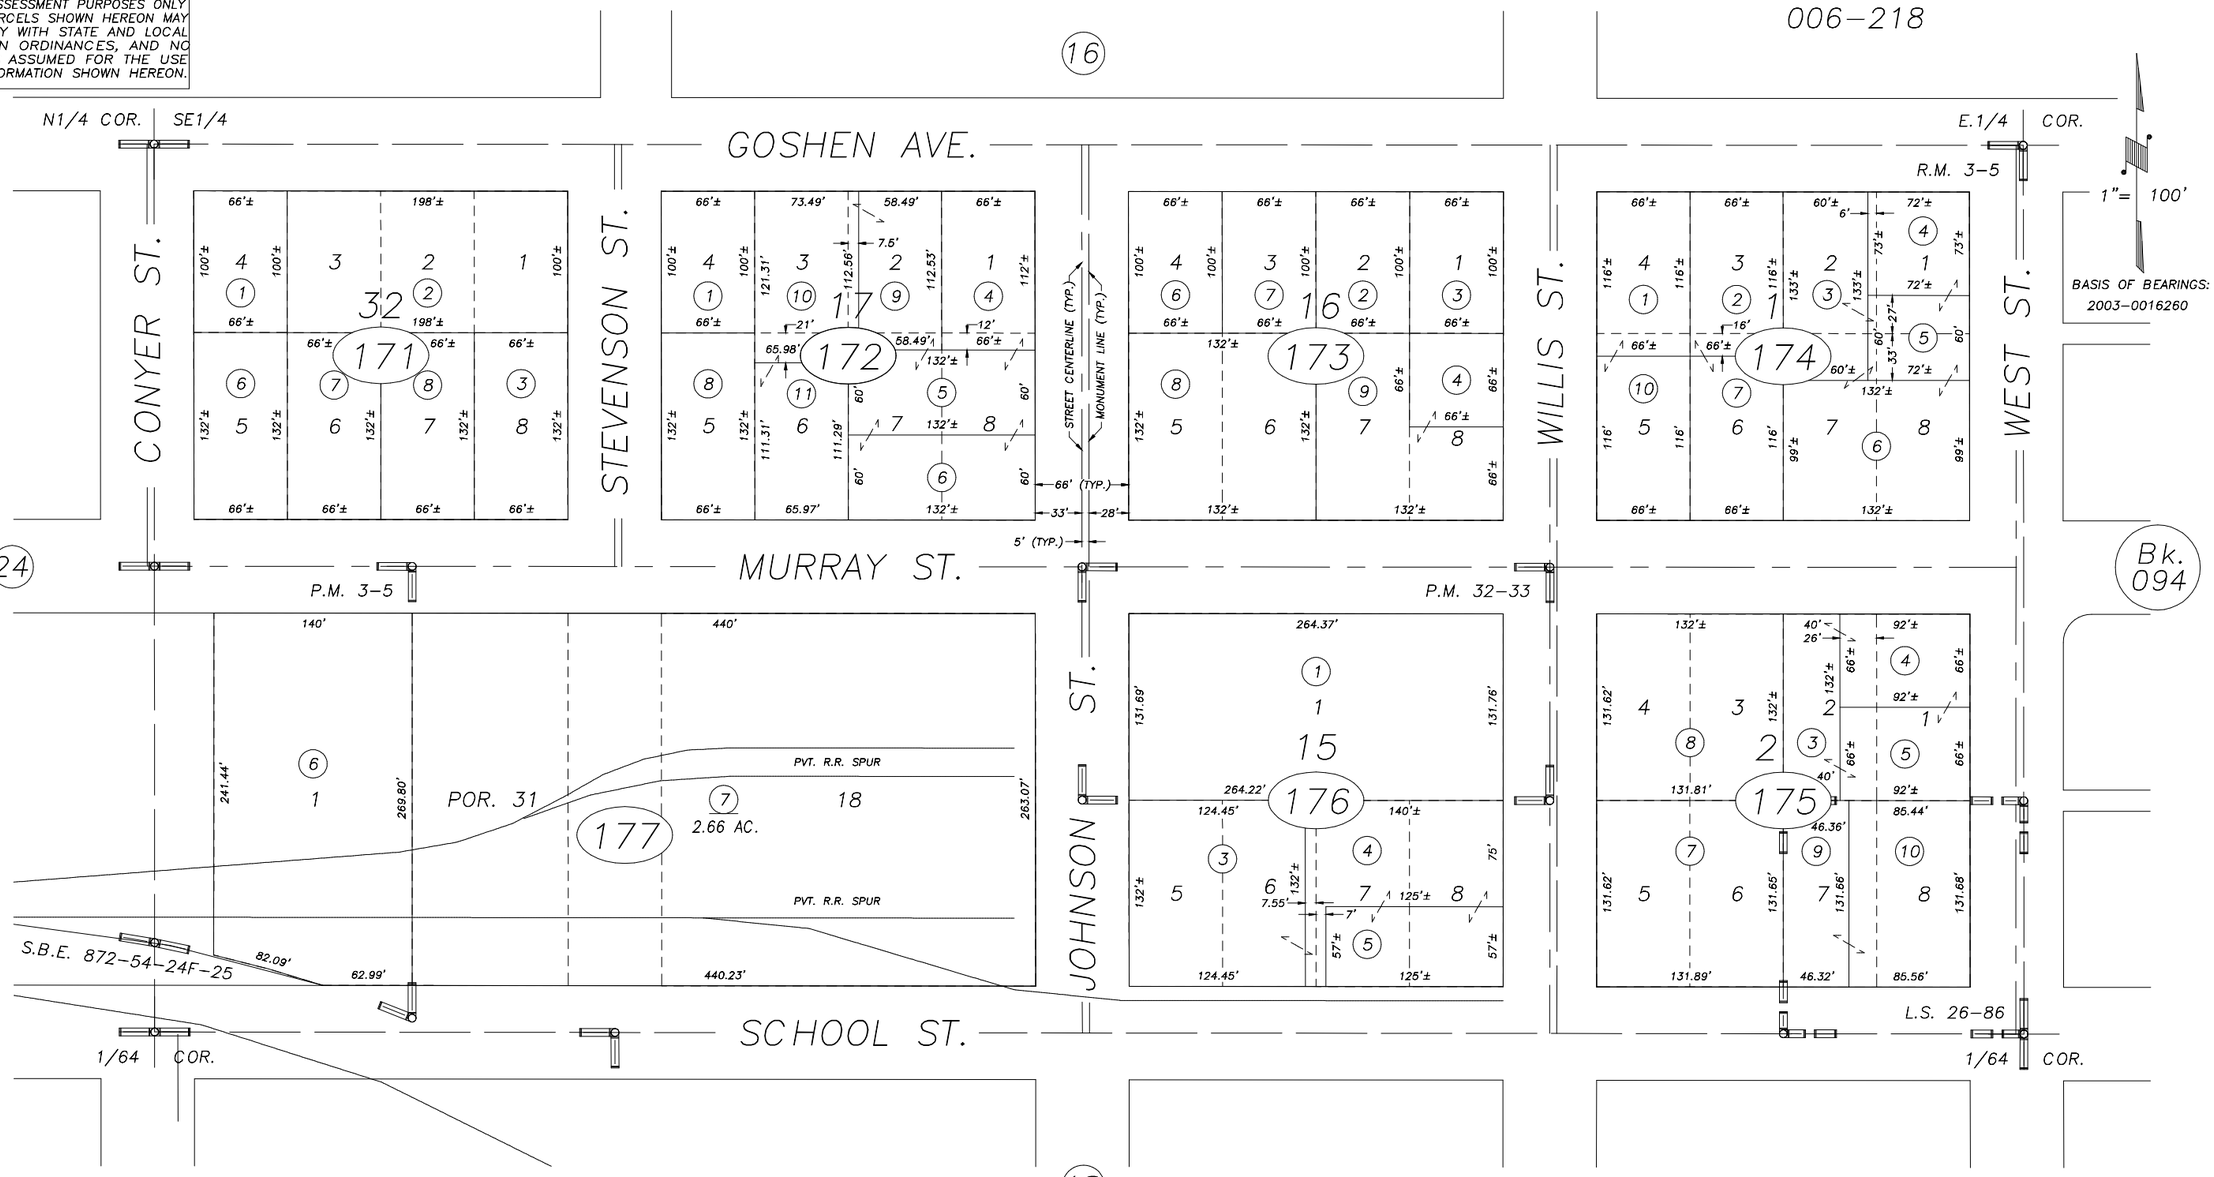

POR. STEVENSON'S ADD., R.M. 3–5
POR. PARCEL MAP 205, P.M. 3–5
PARCEL MAP 3132, P.M. 32–33
RECORD OF SURVEY, L.S. 26–86

CITY OF VISALIA
ASSESSOR'S MAPS BK.093 , PG.17
COUNTY OF TULARE, CALIFORNIA, U.S.A.

NOTE: Assessor's Parcel Numbers Shown in Circles (1)
Assessor's Block Numbers Shown in Elipses (123)

REVISION	DATE	TECH
2003–0016260	11/18/2004	PHN