DISCLAIMER

THIS MAP WAS PREPARED FOR LOCAL PROPERTY ASSESSMENT PURPOSES ONLY. THE PARCELS SHOWN HEREON MAY NOT COMPLY WITH STATE AND LOCAL SUBDIVISION ORDINANCES. NO LIABILITY IS ASSUMED FOR THE USE OF THE INFORMATION HEREON.

REVISED: 06/29/2011
REASON: 1999-0015077
CAD TECH: JRS

N. 1/2 OF NW 1/4 OF SE 1/4 SEC.30, T. 18S., R.25E., M.D.B.&M.

TAX CODE AREA 006-137

093-24

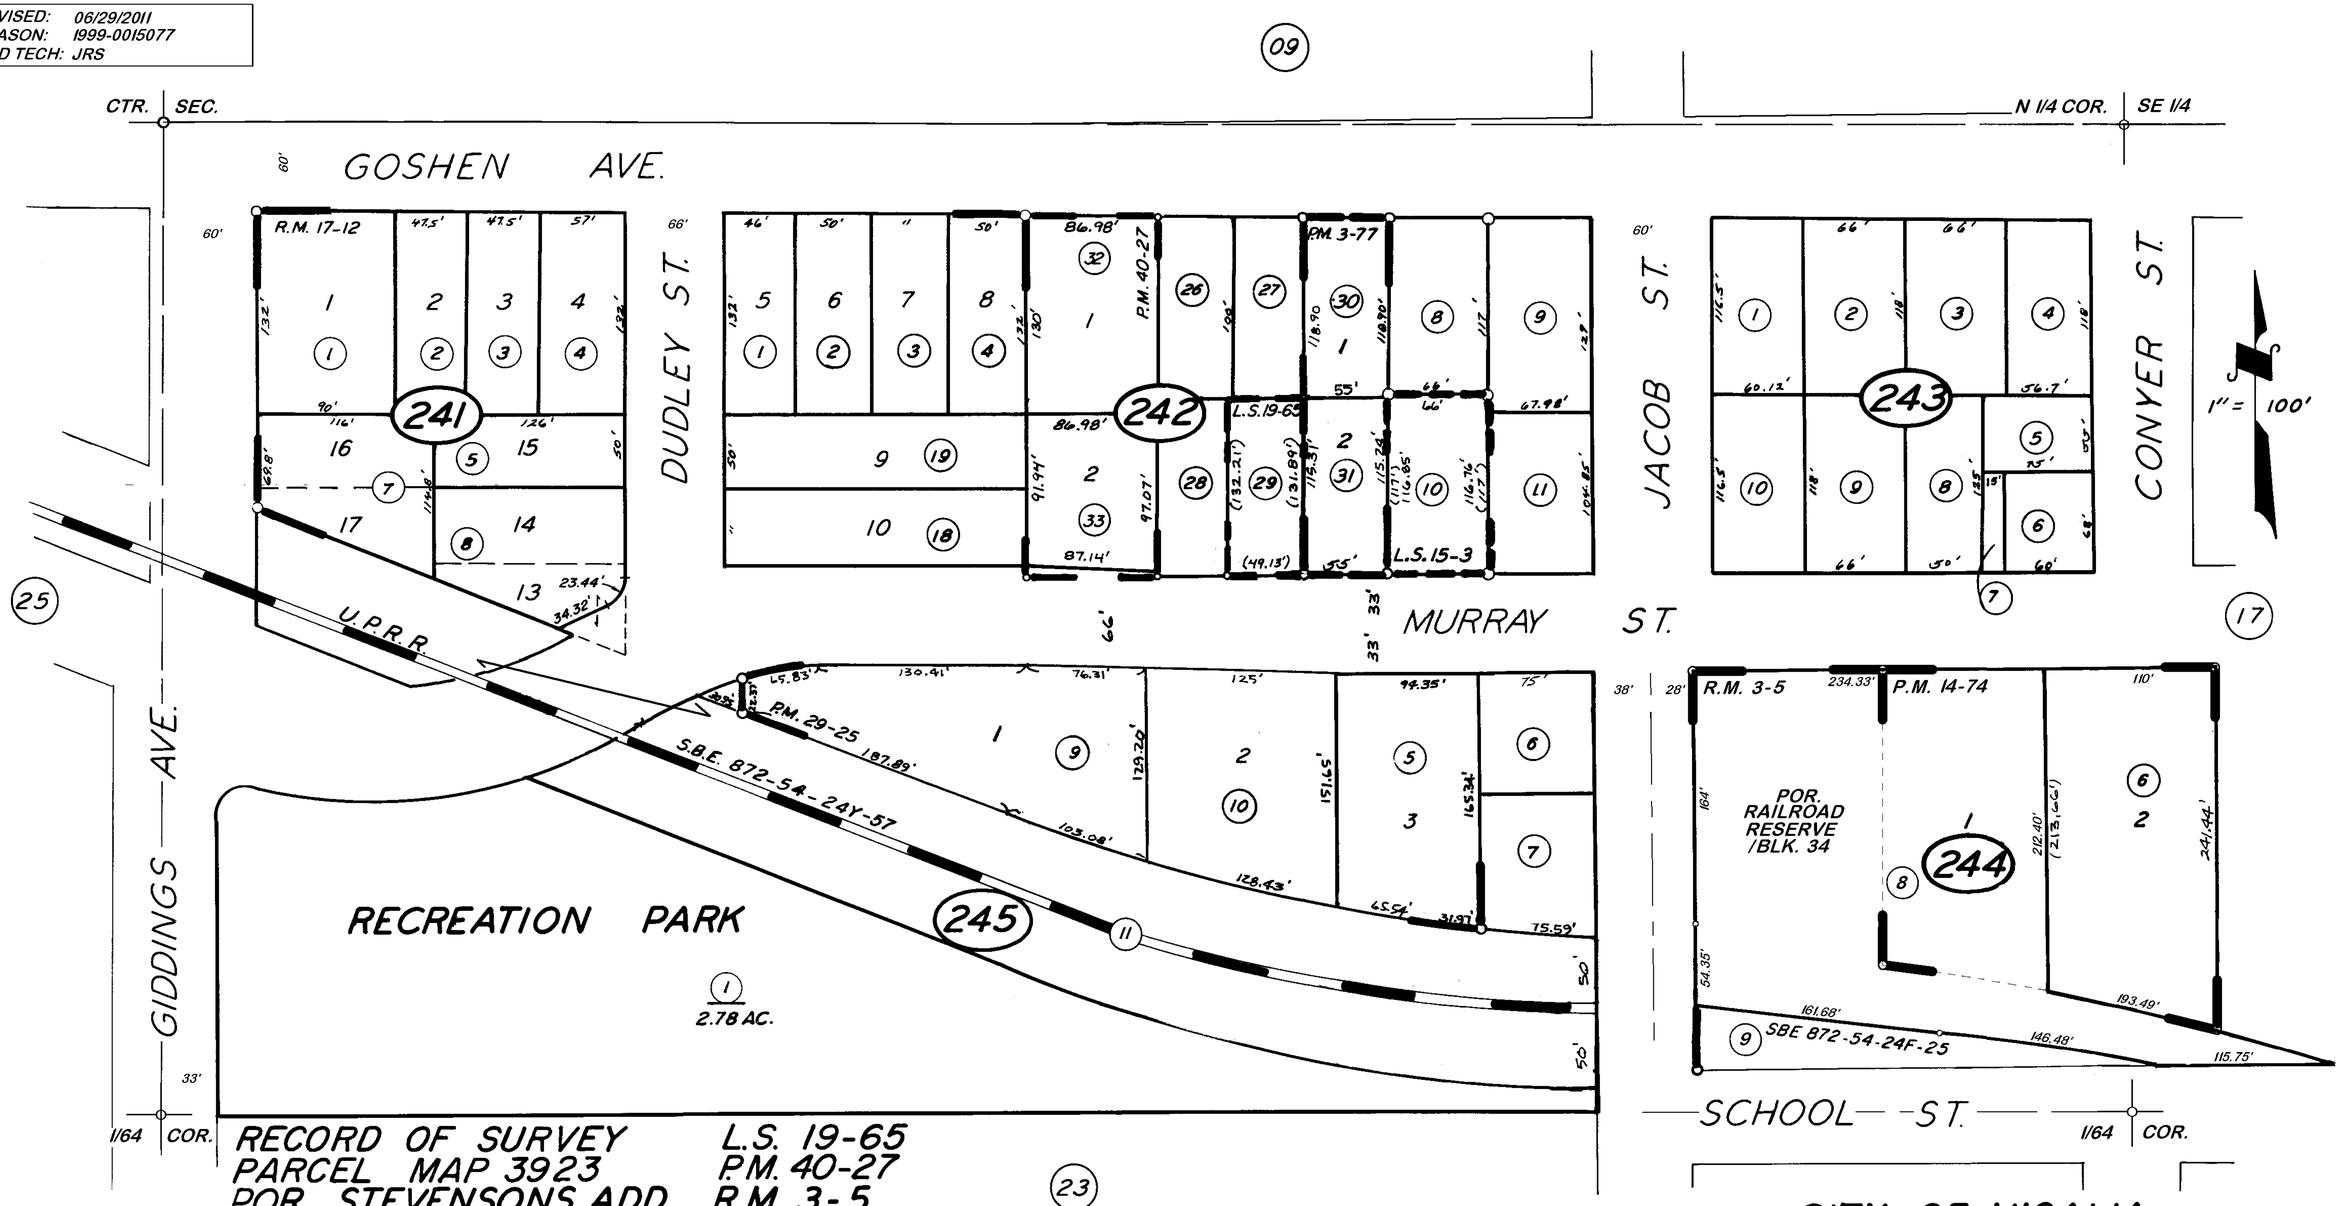

RECORD OF SURVEY	L.S. 19-65
PARCEL MAP 3923	P.M. 40-27
POR. STEVENSONS ADD.	R.M 3-5.
RECORD OF SURVEY	L.S. 15-3
GOSHEN AVE. PARK	R.M. 17-12
PARCEL MAP 2824	P.M. 29-25
PARCEL MAP 1373	P.M. 14-74
PARCEL MAP 277	P.M. 3-77

CITY OF VISALIA
ASSESSOR'S MAPS BK. 093, PG. 24.
COUNTY OF TULARE, CALIF.

NOTE — ASSESSOR'S BLOCK NUMBERS SHOWN IN ELLIPSES
ASSESSOR'S PARCEL NUMBERS SHOWN IN CIRCLES