70
71

POR. SW 1/4 OF NW 1/4 SEC. 29, T.18S., R.25E., M. D. B. & M.

TAX CODE AREA 94-01

6-137
6-096

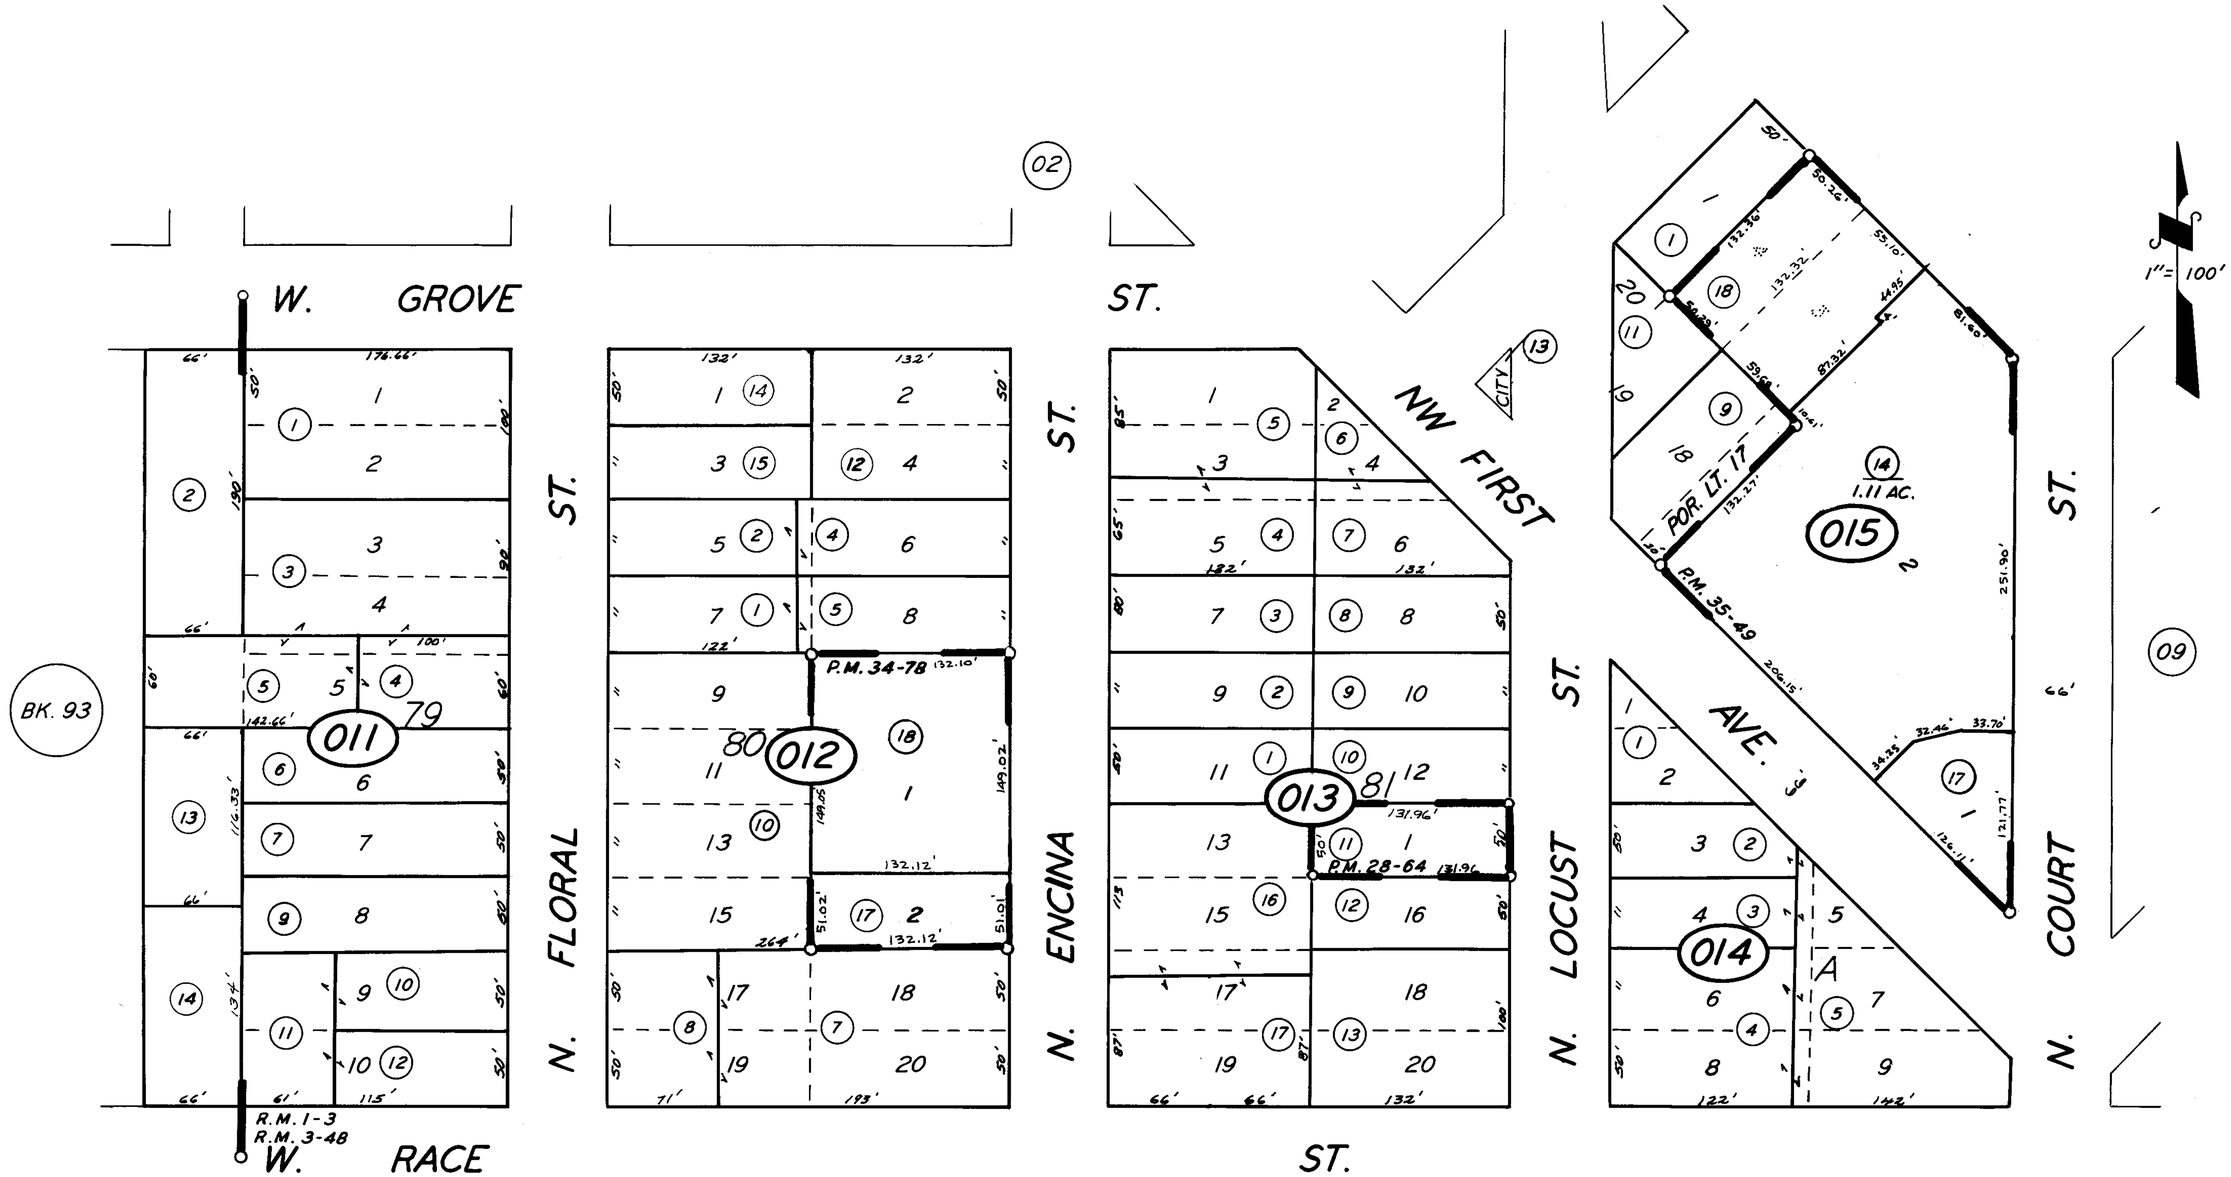

POR. AUGHINBAUGH ADD., R.M. 1-3 & 3-48
PARCEL MAP 2763, P.M. 28-64
PARCEL MAP 3376, P.M. 34-78
PARCEL MAP 3447, P.M. 35-49

CITY OF VISALIA

ASSESSOR'S MAPS BK. 94, PG. 01.

COUNTY OF TULARE, CALIF.

NOTE — ASSESSOR'S BLOCK NUMBERS SHOWN IN ELLIPSES
ASSESSOR'S PARCEL NUMBERS SHOWN IN CIRCLES

3-1-64
2-21-62 LN