DISCLAIMER

THIS MAP WAS PREPARED FOR LOCAL PROPERTY ASSESSMENT PURPOSES ONLY. THE PARCELS SHOWN HEREON MAY NOT COMPLY WITH STATE AND LOCAL SUBDIVISION ORDINANCES. NO LIABILITY IS ASSUMED FOR THE USE OF THE INFORMATION HEREON.

REVISED: 04/22/2009
REASON: 2006-0132310
CAD TECH: CBT

POR. NW 1/4 SEC. 29, T.18S., R.25E., M. D. B. & M.

94-03

TAX CODE AREA
006-096

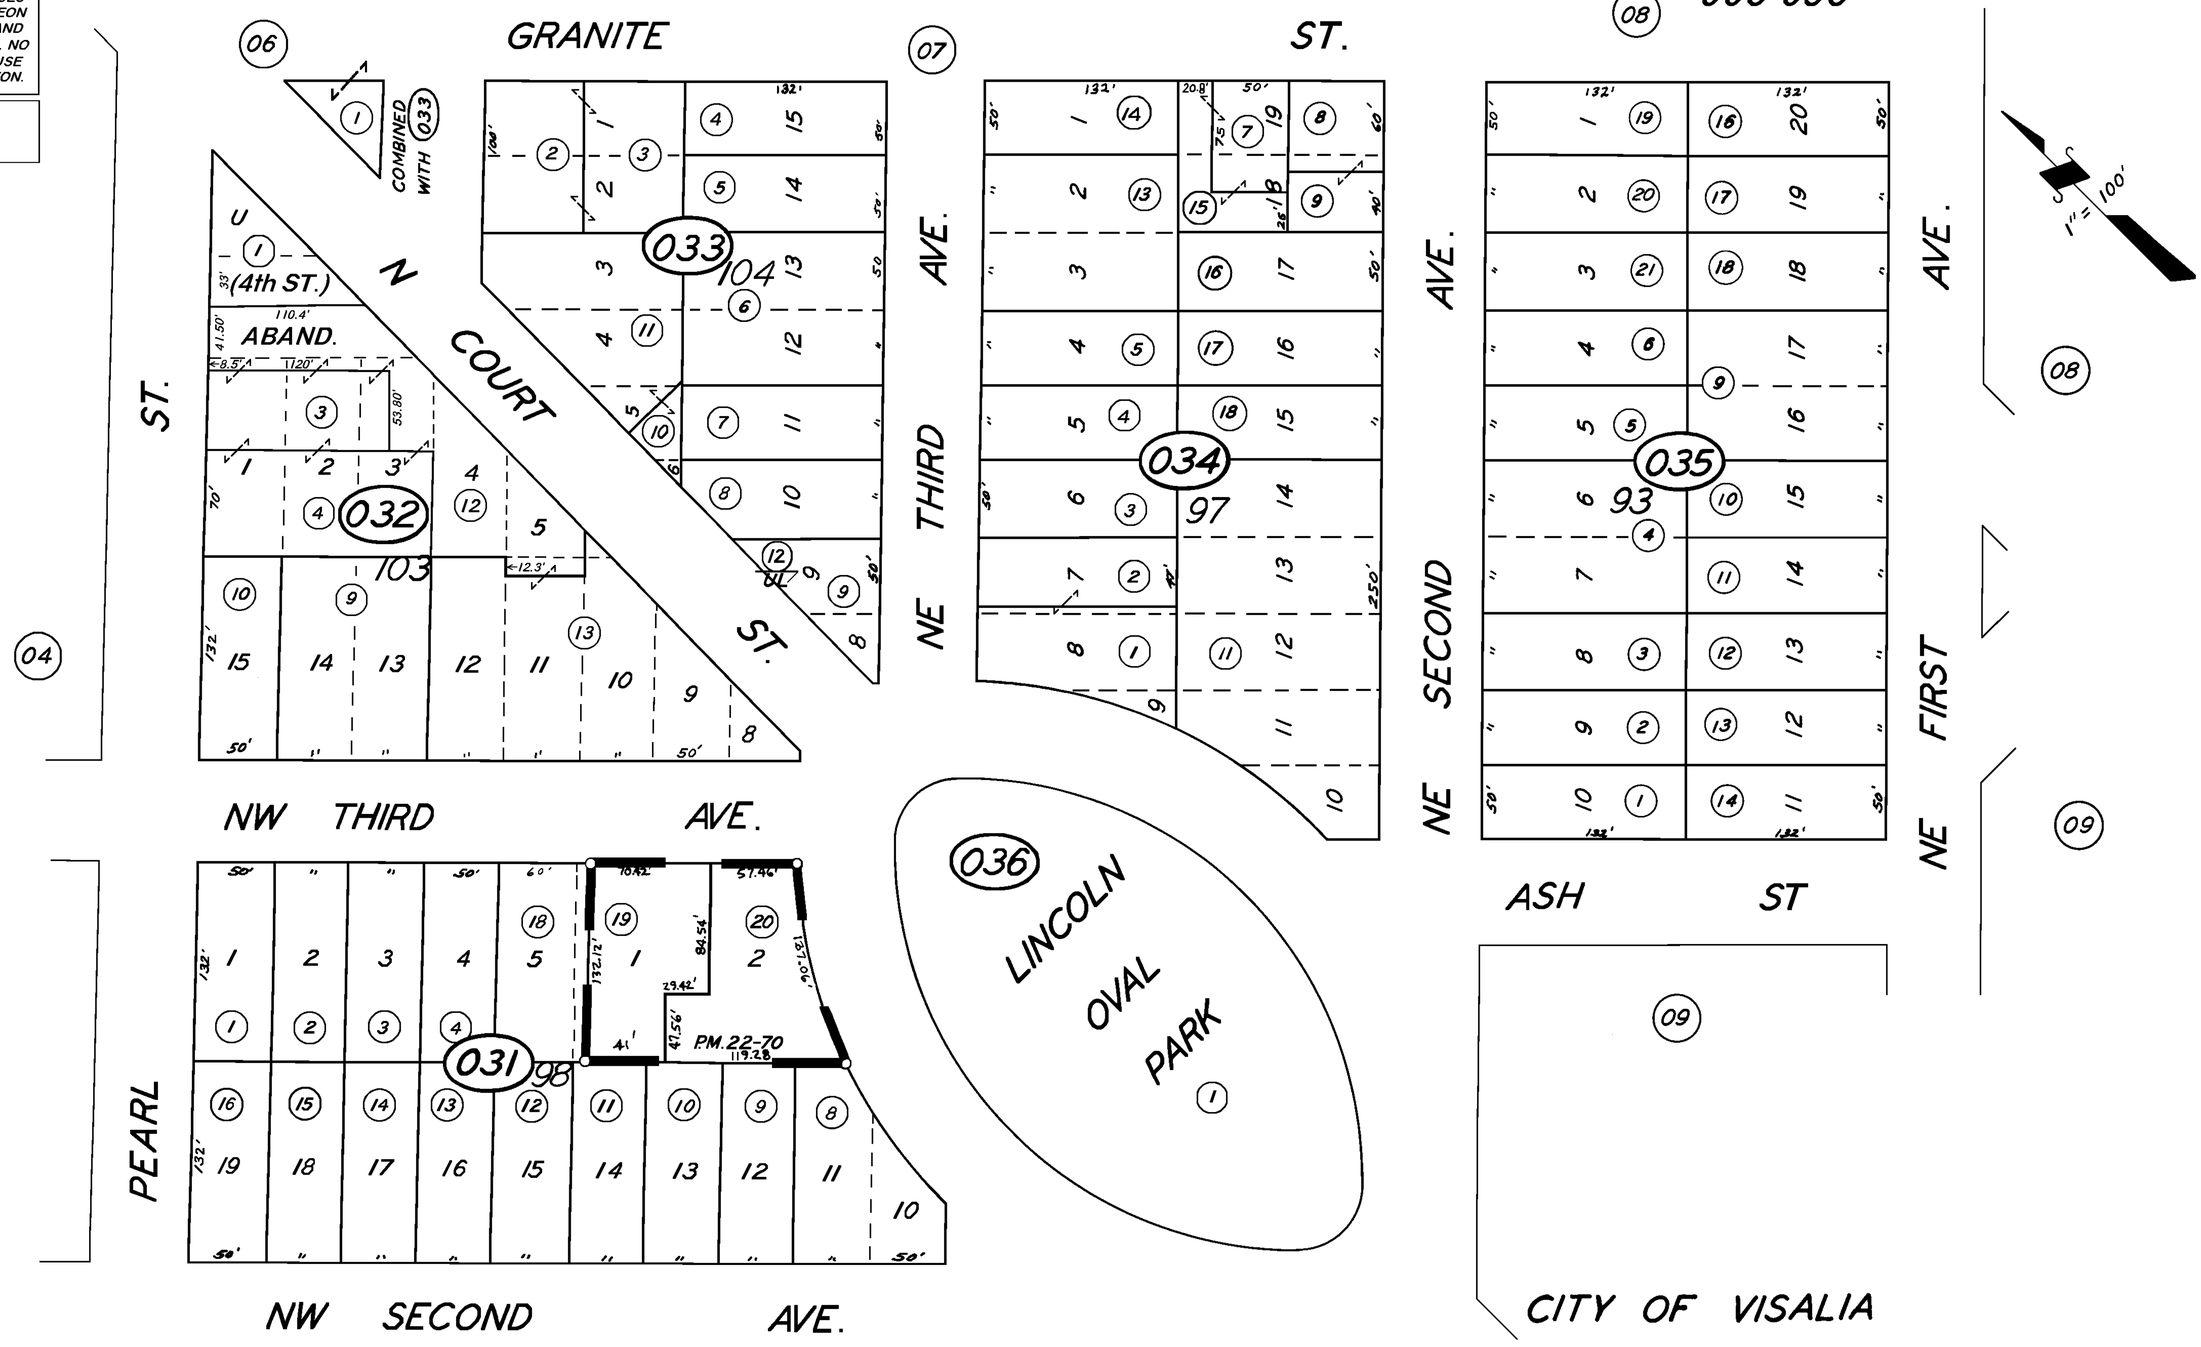

POR. AUGHINBAUGH'S ADD.
PARCEL MAP 2169

R.M. 1-3 & 3-48
P.M. 22-70

ASSESSOR'S MAPS BK. 94, PG. 03.
COUNTY OF TULARE, CALIF.

NOTE — ASSESSOR'S BLOCK NUMBERS SHOWN IN ELLIPSES
ASSESSOR'S PARCEL NUMBERS SHOWN IN CIRCLES