DISCLAIMER

THIS MAP WAS PREPARED FOR LOCAL PROPERTY ASSESSMENT PURPOSES ONLY. THE PARCELS SHOWN HEREON MAY NOT COMPLY WITH STATE AND LOCAL SUBDIVISION ORDINANCES. NO LIABILITY IS ASSUMED FOR THE USE OF THE INFORMATION HEREON.

REVISED: 07/01/2013
REASON: 2002-0064992
CAD TECH: LLB

S½ OF SE¼ OF SE¼ SEC. 29, T.18S., R.25E., M.D.B.&M.

TAX CODE AREA 006-096

094-21

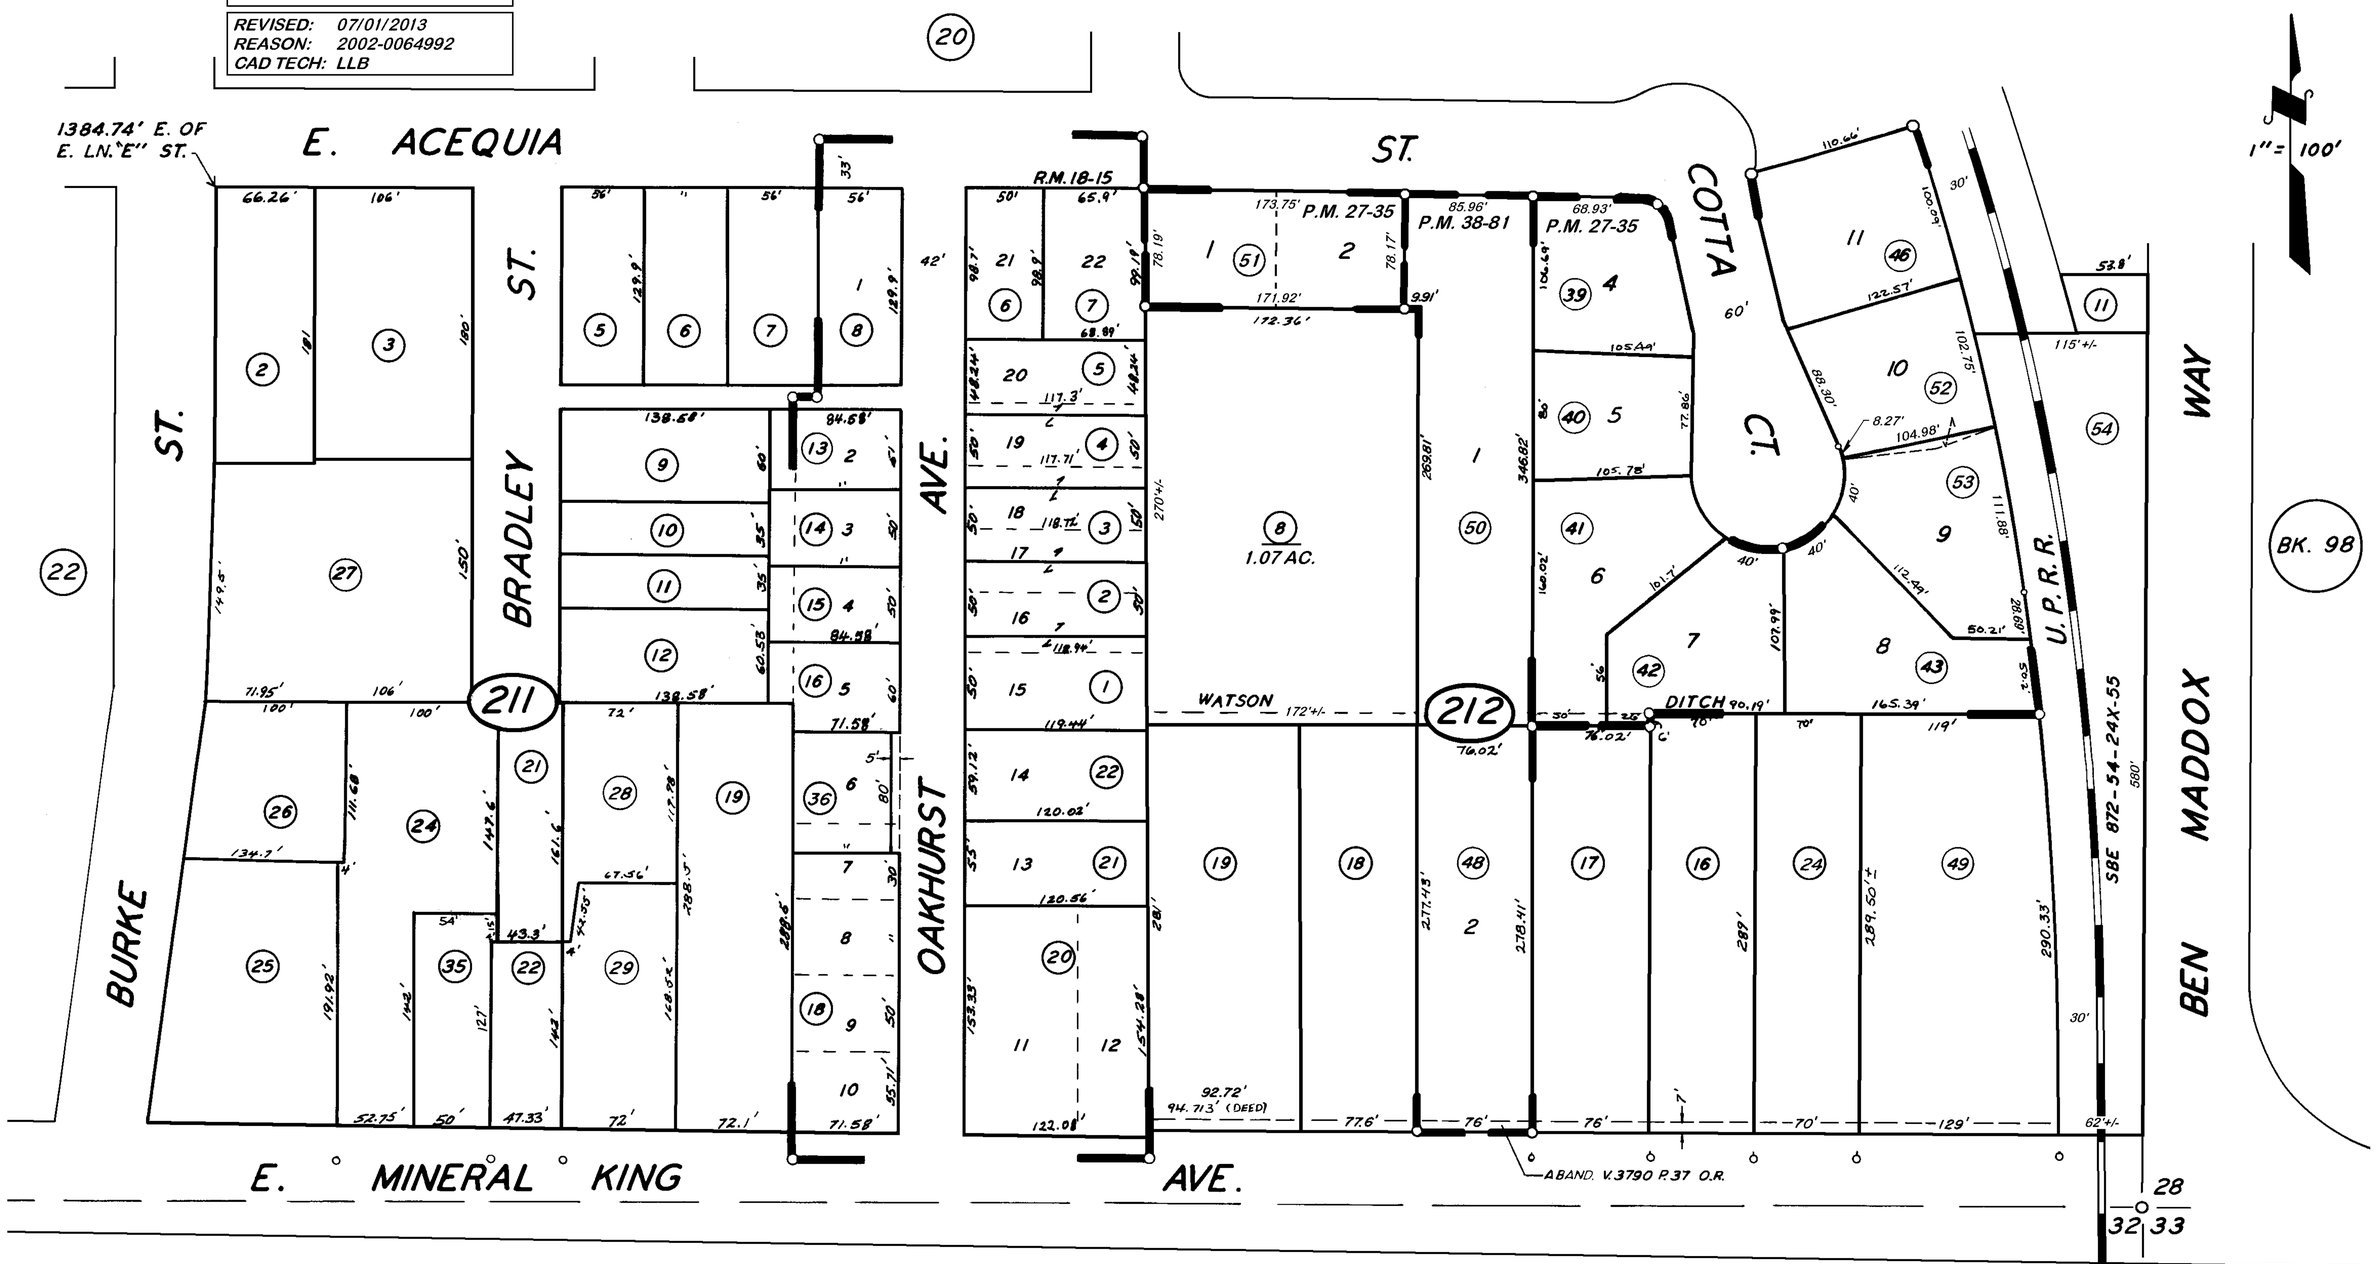

OAKHURST ADD. R.M. 18-15
POR. PARCEL MAP 2634 P.M. 27-35
PARCEL MAP 3778 P.M. 38-81

CITY OF VISALIA
ASSESSOR'S MAPS BK. 094, PG. 21.
COUNTY OF TULARE, CALIF.

NOTE — ASSESSOR'S BLOCK NUMBERS SHOWN IN ELLIPSES
ASSESSOR'S PARCEL NUMBERS SHOWN IN CIRCLES