DISCLAIMER

THIS MAP WAS PREPARED FOR LOCAL PROPERTY ASSESSMENT PURPOSES ONLY. THE PARCELS SHOWN HEREON MAY NOT COMPLY WITH STATE AND LOCAL SUBDIVISION ORDINANCES. NO LIABILITY IS ASSUMED FOR THE USE OF THE INFORMATION HEREON.

REVISED: 08/28/2013
REASON: 2012-0037763
CAD TECH: CMB

S.1/2 OF SW.1/4 OF SE.1/4 SEC.29, T.18S., R.25E., M.D.B.&M.

TAX CODE AREA
006-096
006-217

094-22

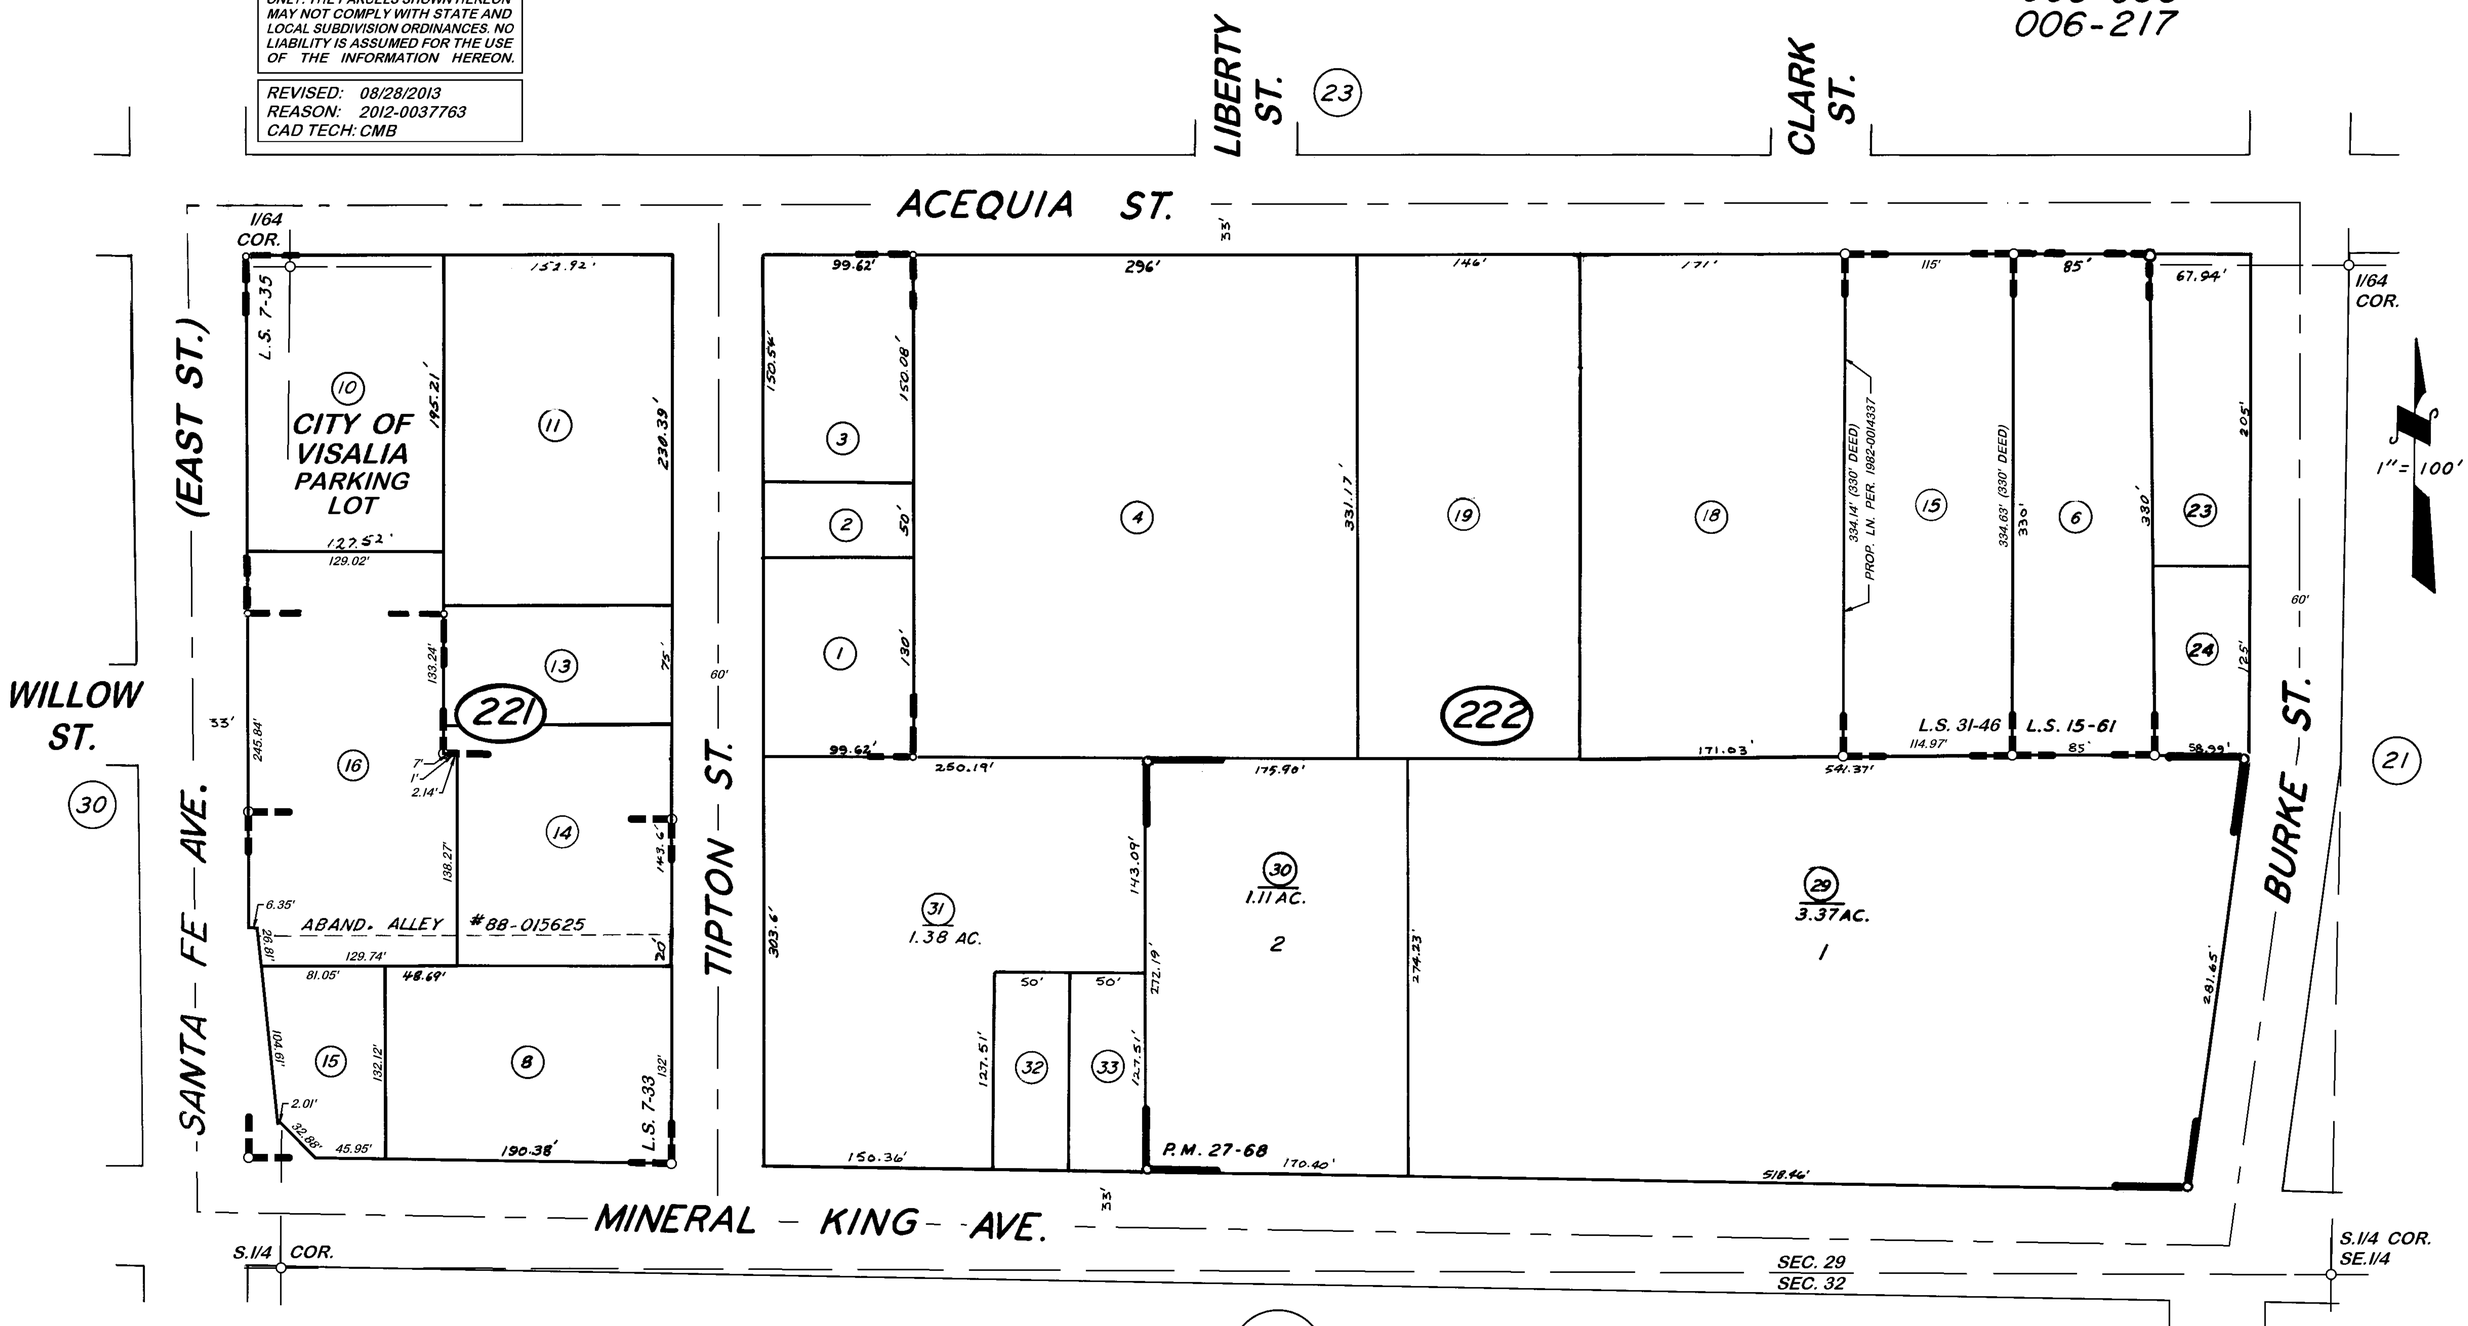

RECORD OF SURVEY, L.S. 7-33
RECORD OF SURVEY, L.S. 7-35
PARCEL MAP NO. 2667, P.M. 27-68
RECORD OF SURVEY, L.S. 15-61
RECORD OF SURVEY, L.S. 31-46

CITY OF VISALIA
ASSESSOR'S MAPS BK. 094, PG. 22.
COUNTY OF TULARE, CALIF.

NOTE: Assessor's Parcel Numbers Shown in Circles
Assessor's Block Numbers Shown in Elipses