POR. SW 1/4 OF SE 1/4 SEC. 29, T.18S., R.25E., M.D.B. & M.

TAX CODE AREA **94-23**

6-096
6-217

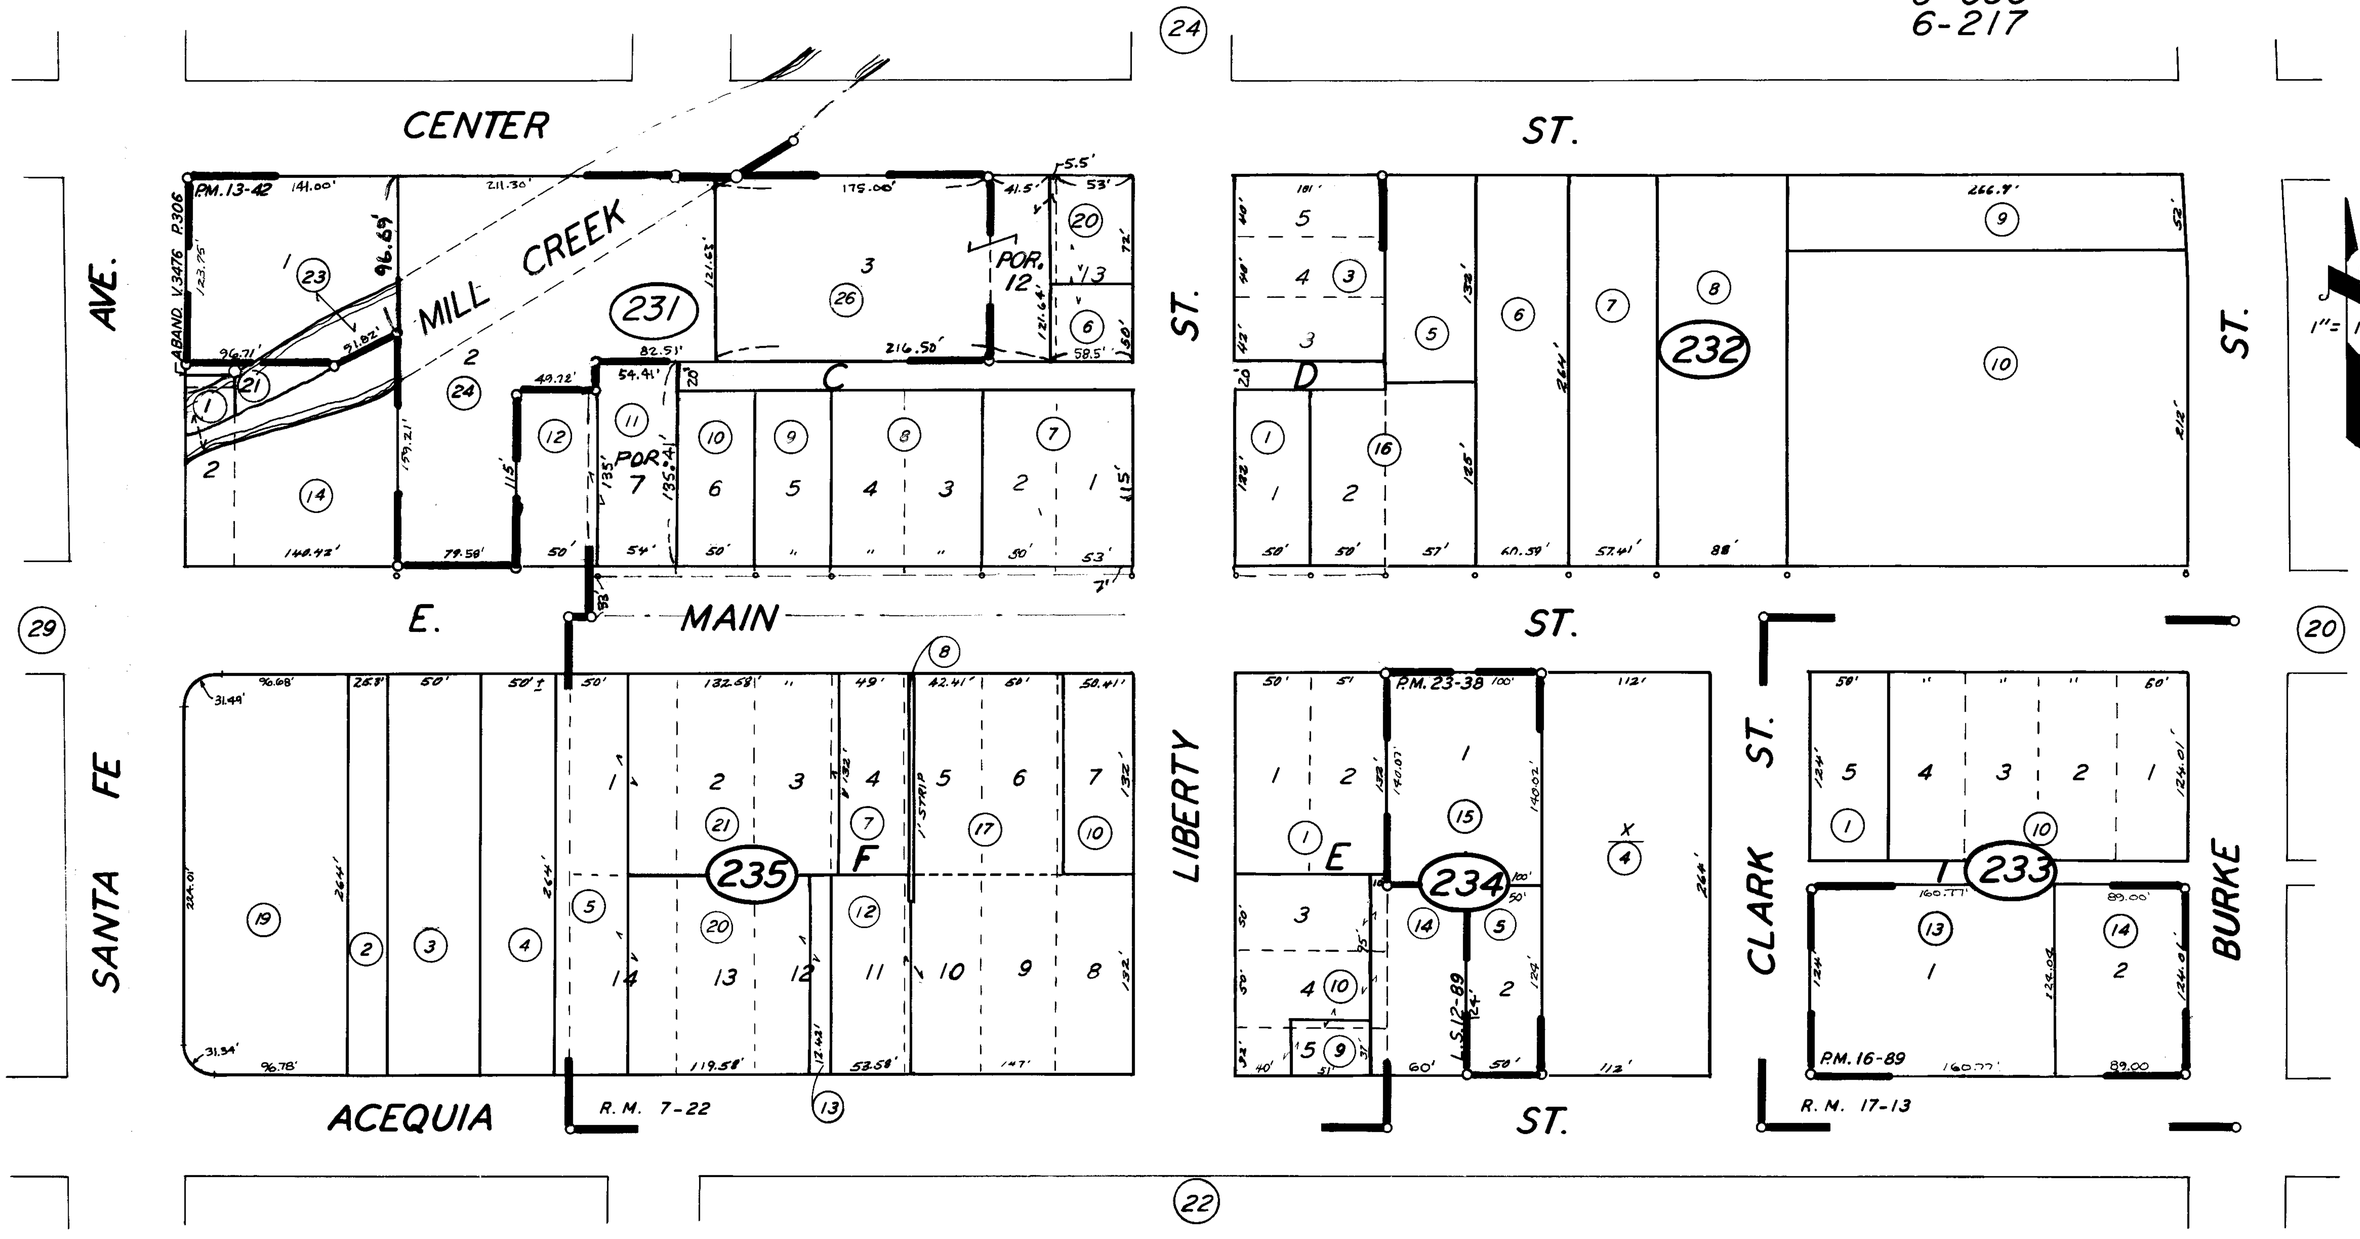

POR. ORIG. TOWNSITE, R.M. 3-48
POR. DROUILLARDS ADD., R.M. 5-16
POR. BROWN'S ADD., R.M. 7-22
POR. R.E. HYDE E. MAIN ST. TR., R.M. 17-13
RECORD OF SURVEY, L.S. 12-89

PARCEL MAP 1241, P.M. 13-42
PARCEL MAP 1588, P.M. 16-89
PARCEL MAP 2237, P.M. 23-38

CITY OF VISALIA
ASSESSOR'S MAPS BK. 94, PG. 23.
COUNTY OF TULARE, CALIF.

NOTE — ASSESSOR'S BLOCK NUMBERS SHOWN IN ELLIPSES
ASSESSOR'S PARCEL NUMBERS SHOWN IN CIRCLES

3-22-62 LN