DISCLAIMER

THIS MAP WAS PREPARED FOR LOCAL PROPERTY ASSESSMENT PURPOSES ONLY. THE PARCELS SHOWN HEREON MAY NOT COMPLY WITH STATE AND LOCAL SUBDIVISION ORDINANCES. NO LIABILITY IS ASSUMED FOR THE USE OF THE INFORMATION HEREON.

REVISED: 03/12/2013
REASON: 2009-0014742
CAD TECH: RLW

POR. NW 1/4 OF SE 1/4 SEC. 29, T.18S., R.25E., M.D.B.&M.

TAX CODE AREA
006-096

094-25

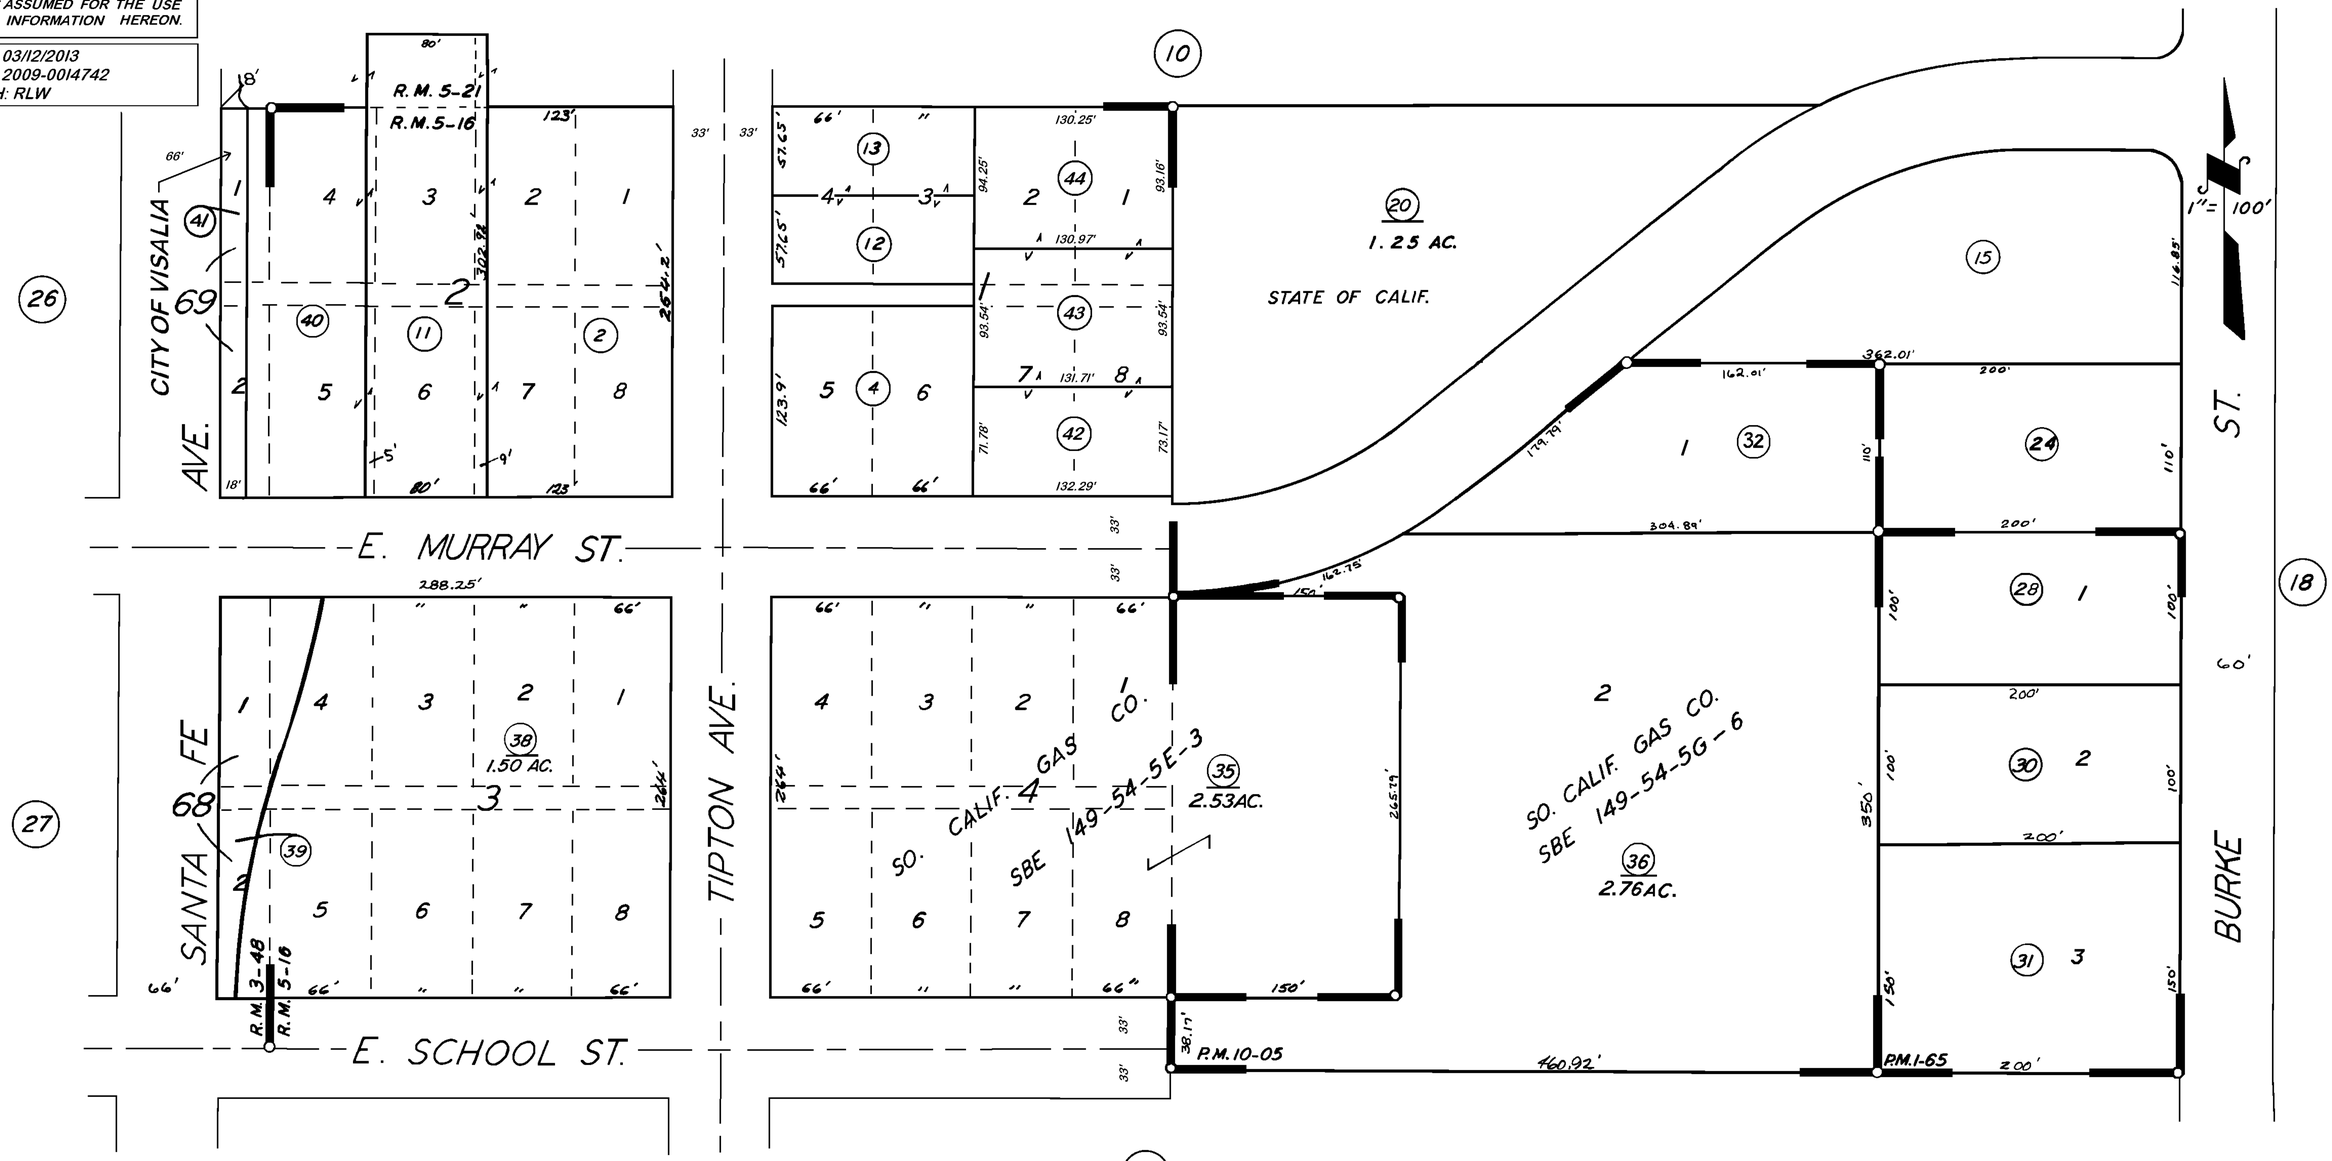

PARCEL MAP 904, P.M. 10-05
POR. LINDSEY ADD. R.M. 5-21
POR. DROUILLARDS ADD. R.M. 5-16
POR. ORIGINAL TOWNSITE R.M. 3-48
PARCEL MAP 65, P.M. 1-65

CITY OF VISALIA
ASSESSOR'S MAPS BK. 94, PG. 25.
COUNTY OF TULARE, CALIF.

NOTE — ASSESSOR'S BLOCK NUMBERS SHOWN IN ELLIPSES
ASSESSOR'S PARCEL NUMBERS SHOWN IN CIRCLES