DISCLAIMER

THIS MAP WAS PREPARED FOR LOCAL PROPERTY ASSESSMENT PURPOSES ONLY. THE PARCELS SHOWN HEREON MAY NOT COMPLY WITH STATE AND LOCAL SUBDIVISION ORDINANCES. NO LIABILITY IS ASSUMED FOR THE USE OF THE INFORMATION HEREON. R & T CODE SEC. 327, 408.3, ETC.

REVISED: 09/01/2015
REASON: 2002-0094039
CAD TECH: ARL

POR. SE 1/4 OF NW 1/4 SEC. 29, T.18S., R.25E., M.D.B. & M.
ALSO
POR. NE 1/4 OF SW 1/4 SEC. 29, T.18S., R.25E., M.D.B. & M.

TAX CODE AREA 94-26

6-137
6-096
6-216
6-218

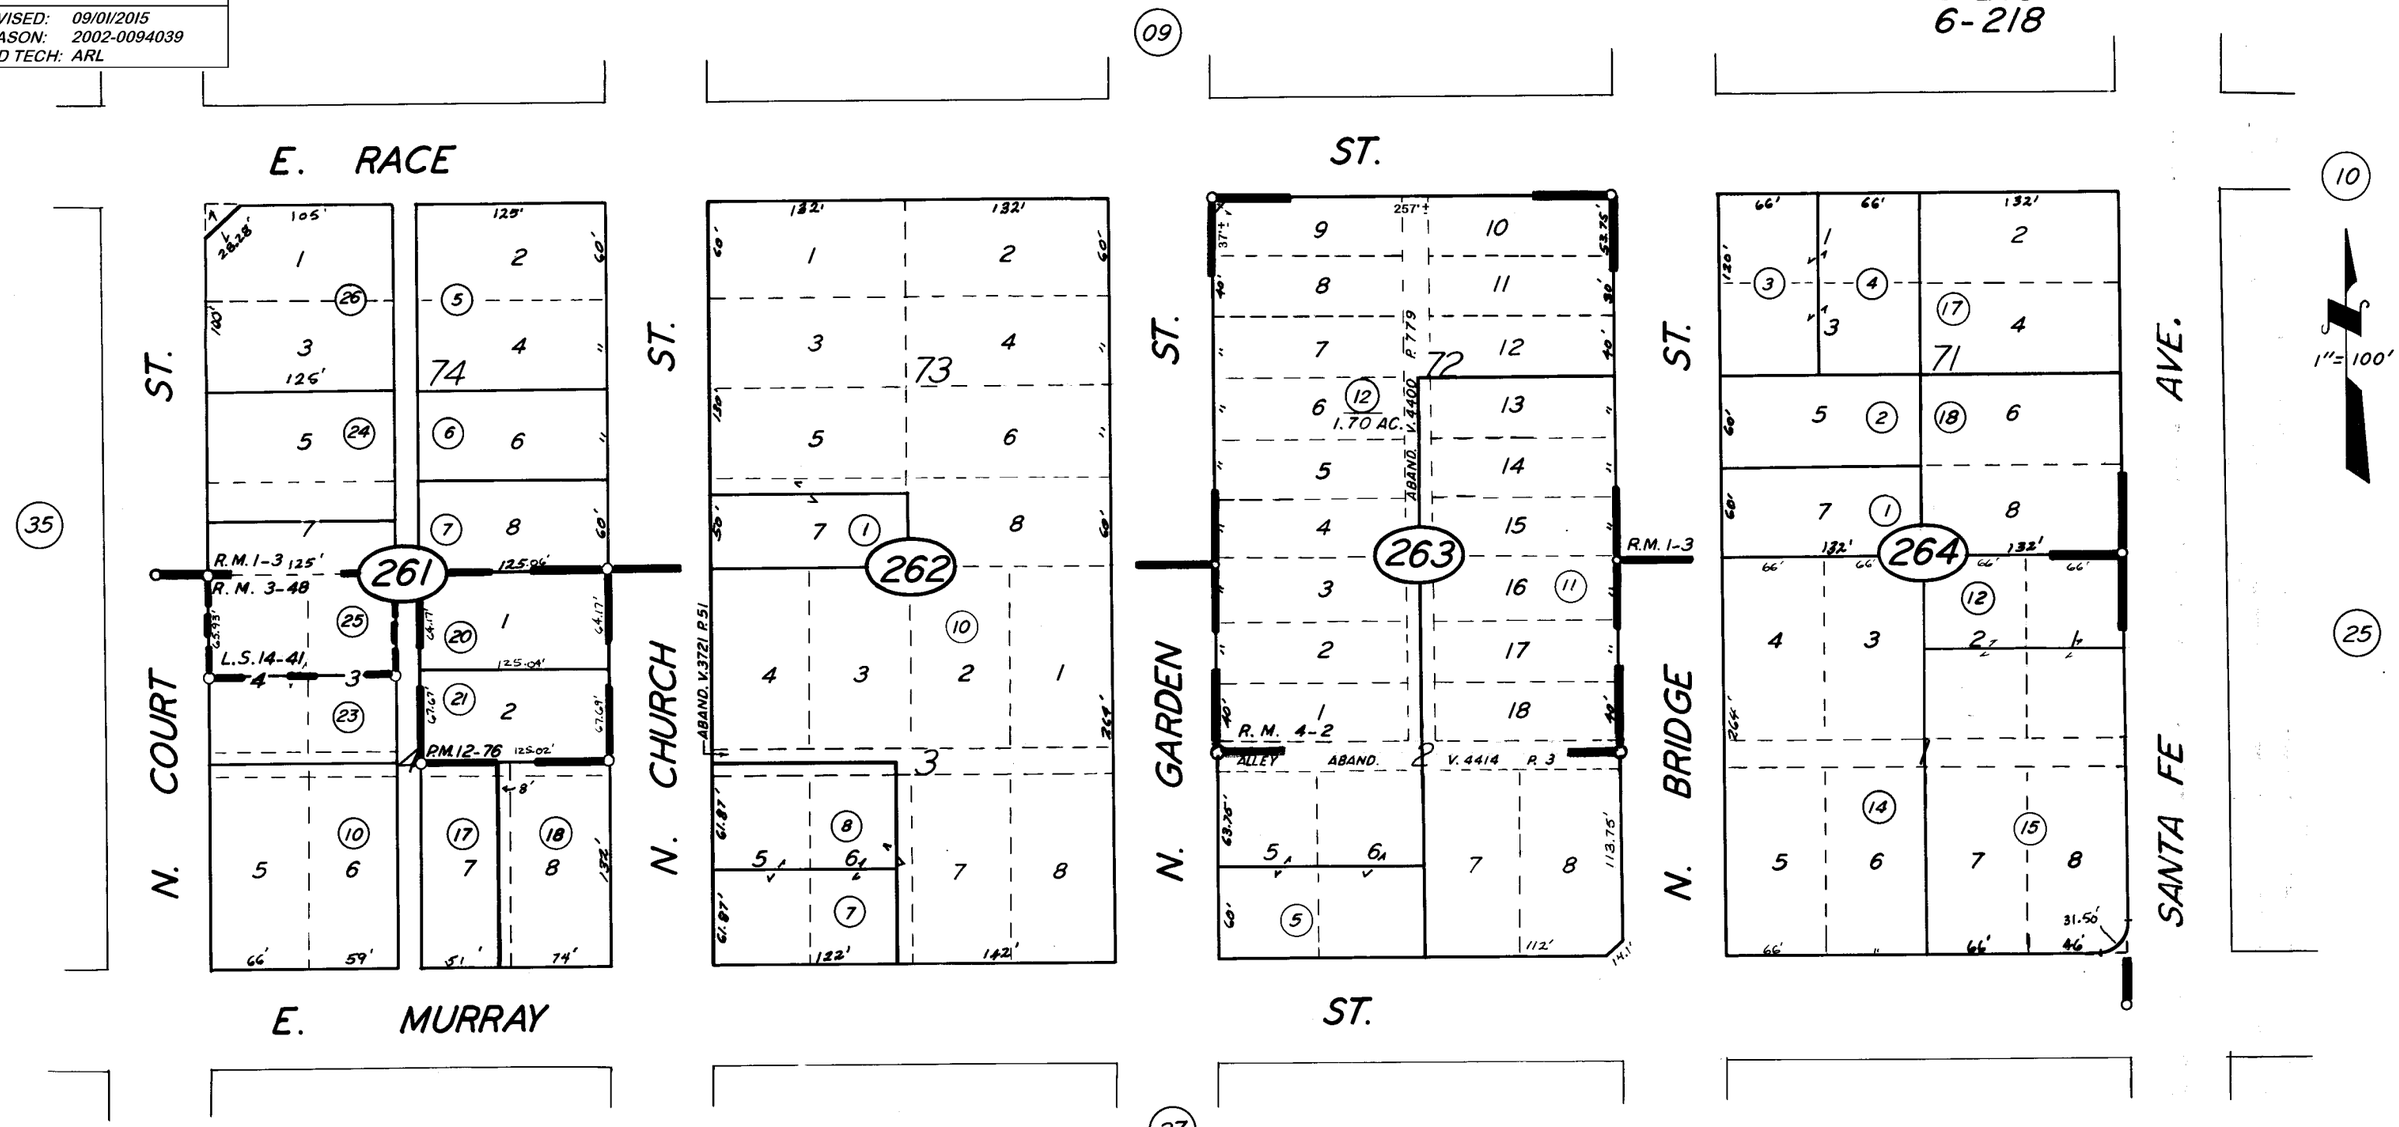

PARCEL MAP 1175, P.M. 12-76
POR. ORIG. TOWNSITE R. M. 3-48
POR. AUGHINBAUGH'S ADD. R. M. 1-3. & 3-48 & 11-25½
HUTCHINSON'S RE-SUB. R. M. 4-2.
RECORD OF SURVEY, L.S. 14-41

CITY OF VISALIA
ASSESSOR'S MAPS BK. 94, PG. 26.
COUNTY OF TULARE, CALIF.

NOTE — ASSESSOR'S BLOCK NUMBERS SHOWN IN ELLIPSES
ASSESSOR'S PARCEL NUMBERS SHOWN IN CIRCLES