POR. NW 1/4 SEC. 36, T.18S., R.24E., M.D.B. & M.

TAX CODE AREA 6-000

95-02

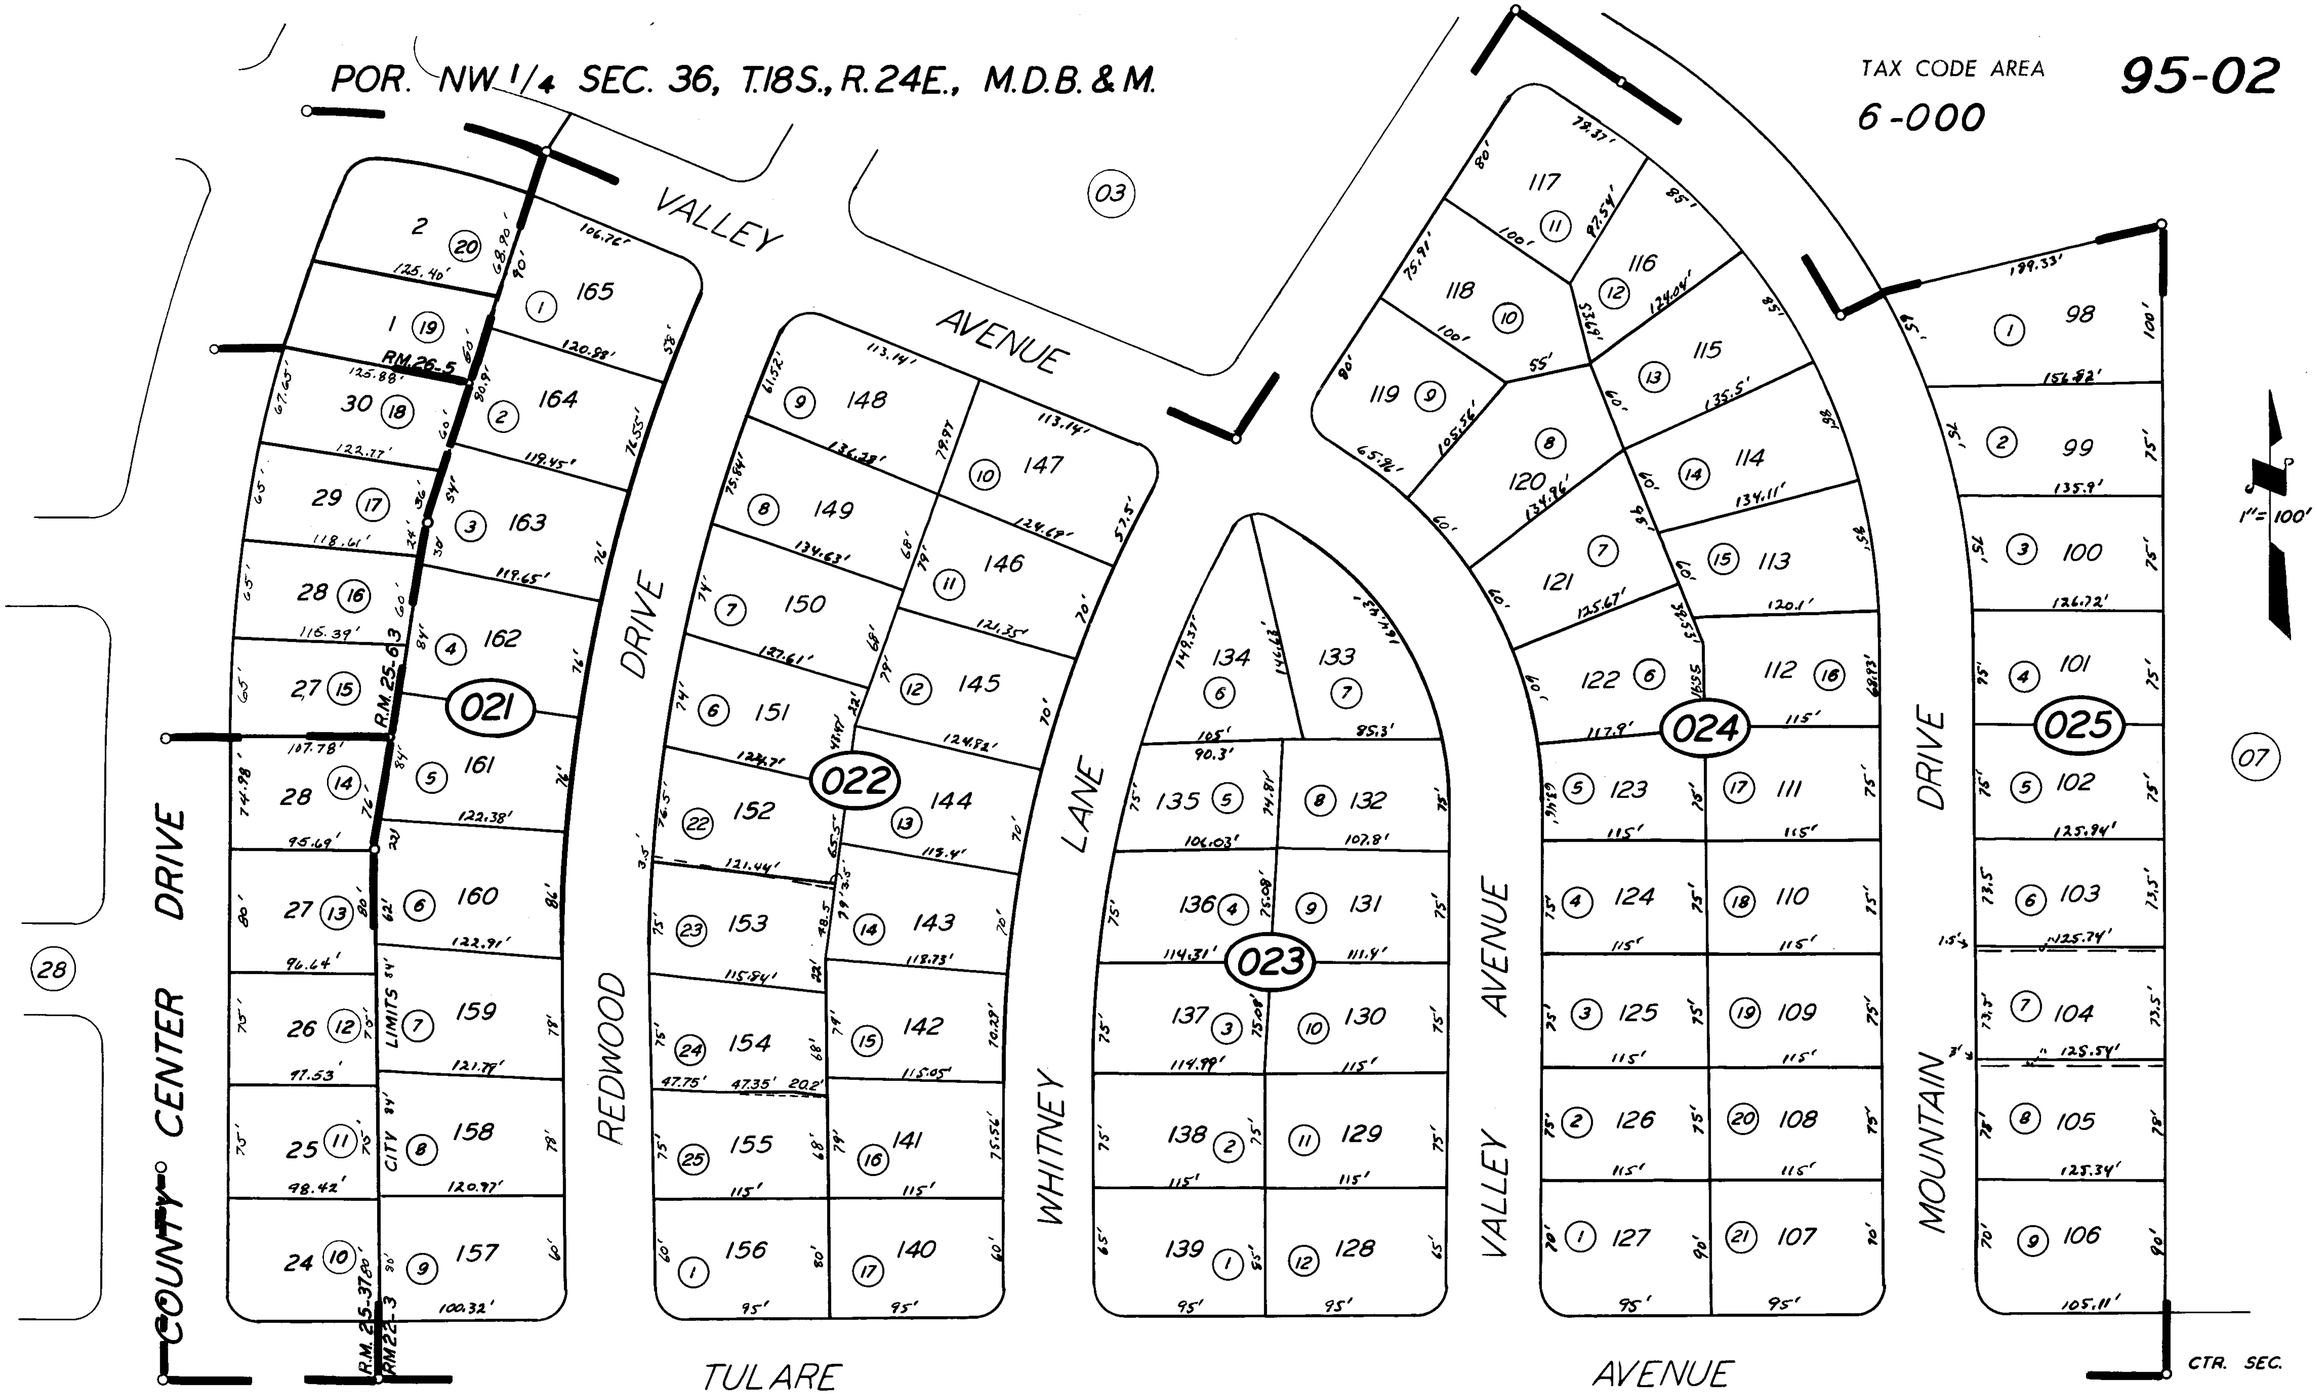

CITY OF VISALIA

MEADOW GLEN ANNEX R.M. 22-3

ASSESSOR'S MAPS BK. 95, PG. 02

POR. STONE GATE ESTATES UNIT NO. 2 R.M.25-37

COUNTY OF TULARE, CALIF.

POR. STONE GATE ESTATES UNIT NO. 3 R.M. 25-63

POR. STONEGATE ESTATES UNIT NO. 4 R.M. 26-5

NOTE — ASSESSOR'S BLOCK NUMBERS SHOWN IN ELLIPSES
ASSESSOR'S PARCEL NUMBERS SHOWN IN CIRCLES

3-1-64