DISCLAIMER

THIS MAP WAS PREPARED FOR LOCAL PROPERTY ASSESSMENT PURPOSES ONLY. THE PARCELS SHOWN HEREON MAY NOT COMPLY WITH STATE AND LOCAL SUBDIVISION ORDINANCES. NO LIABILITY IS ASSUMED FOR THE USE OF THE INFORMATION HEREON.

REVISED: **11/20/2008**
REASON: **UPDATE APN 015**
CAD TECH: **JLC**

POR. NE 1/4 SEC. 36, T.18S., R.24E., M.D.B. & M.

TAX CODE AREA **95-08**

6-000

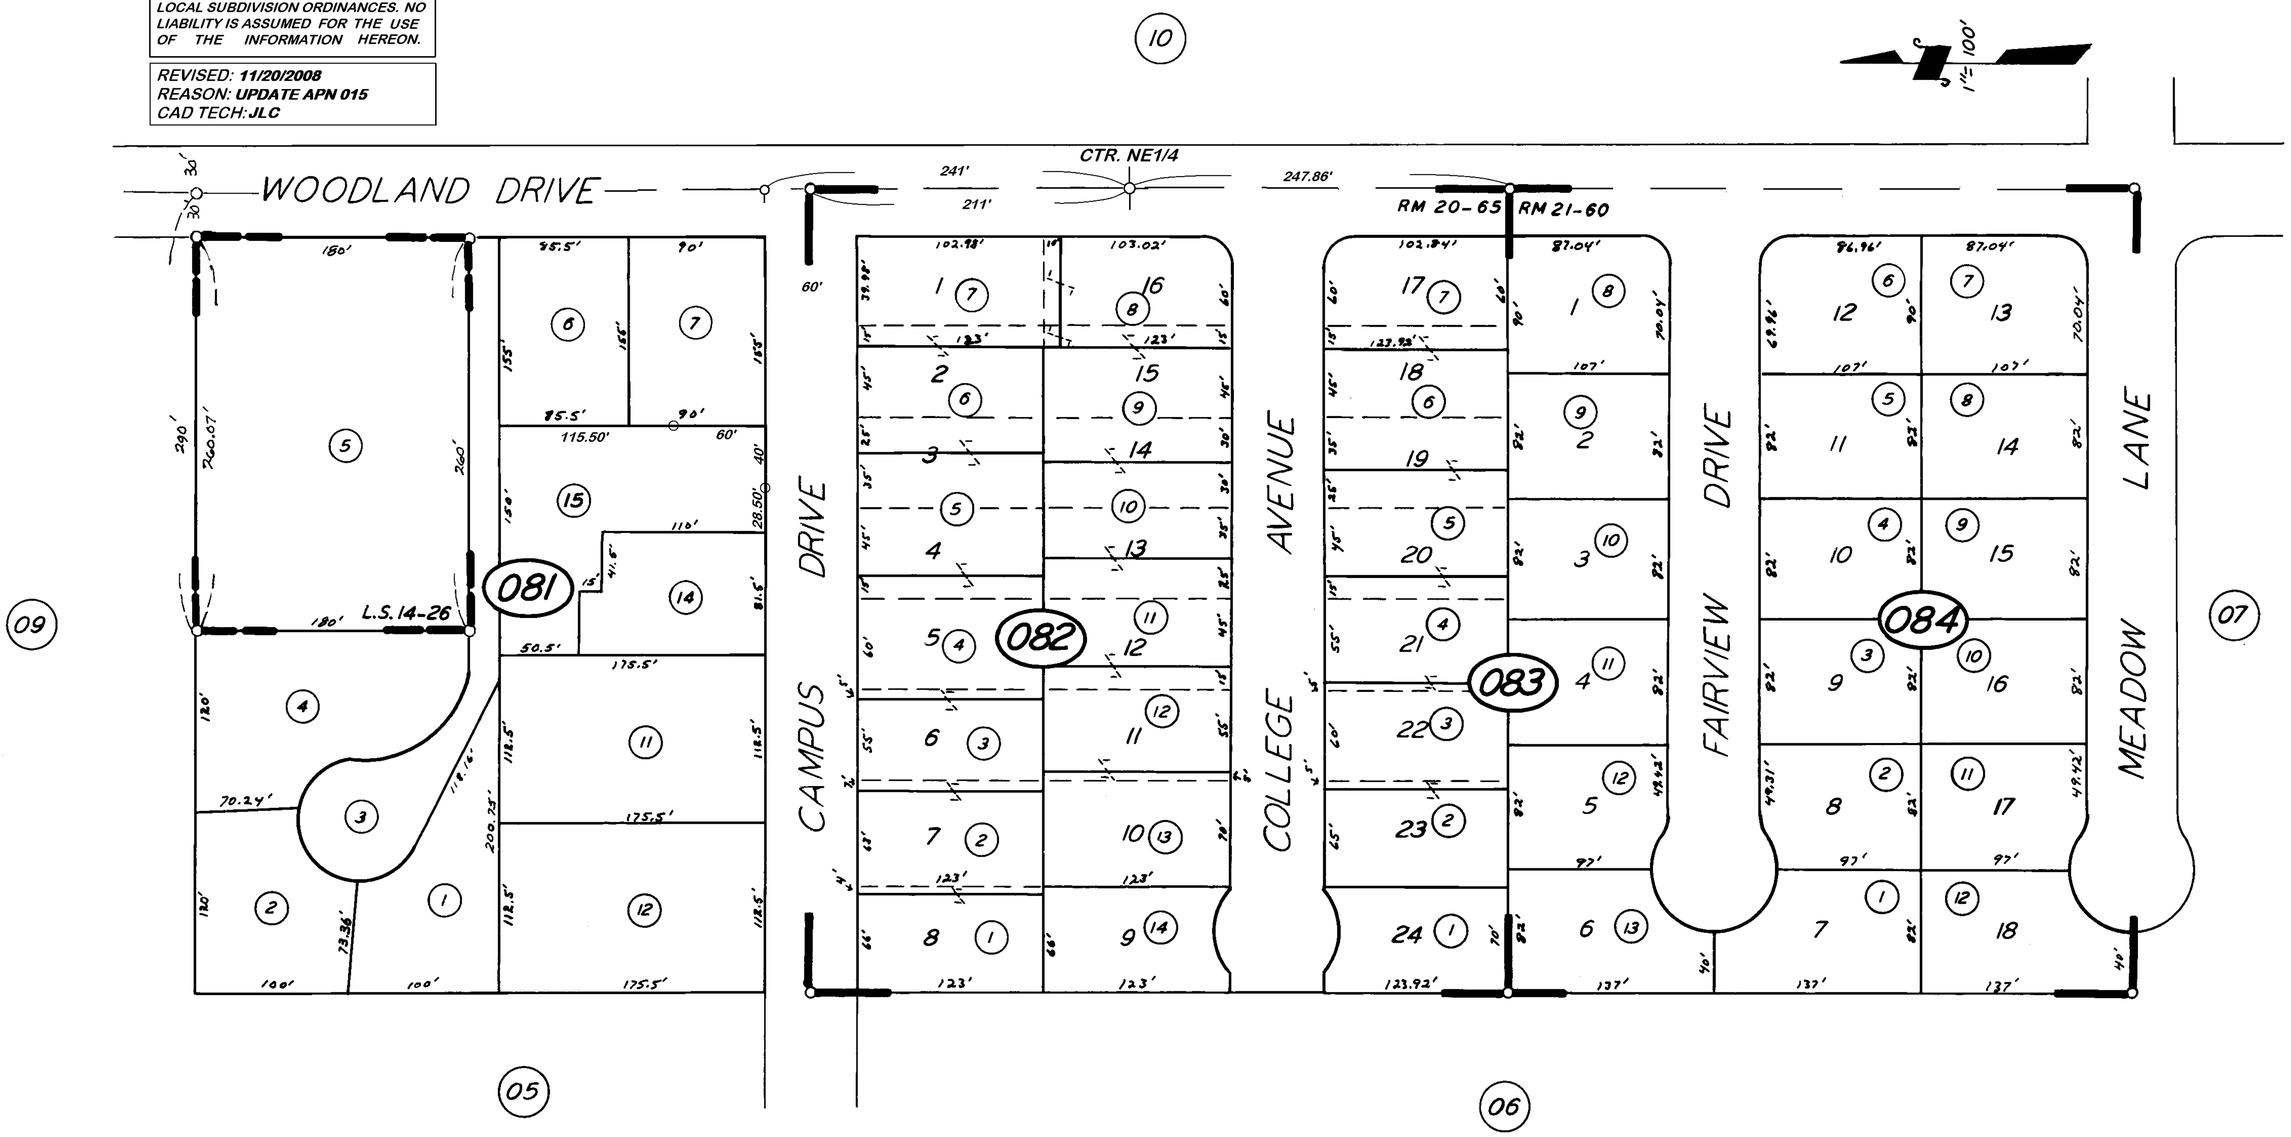

CAMPUS ACRES, R.M. 20-65
CONDIT GARDENS, R.M. 21-60
RECORD OF SURVEY, L.S. 14-26

CITY OF VISALIA
ASSESSOR'S MAPS BK. **95,** PG. **08**
COUNTY OF TULARE, CALIF.

NOTE — ASSESSOR'S BLOCK NUMBERS SHOWN IN ELLIPSES
ASSESSOR'S PARCEL NUMBERS SHOWN IN CIRCLES