DISCLAIMER

THIS MAP WAS PREPARED FOR LOCAL PROPERTY ASSESSMENT PURPOSES ONLY. THE PARCELS SHOWN HEREON MAY NOT COMPLY WITH STATE AND LOCAL SUBDIVISION ORDINANCES. NO LIABILITY IS ASSUMED FOR THE USE OF THE INFORMATION HEREON.

REVISED: 11/08/2012
REASON: STREET NAME UPDATE
CAD TECH: ASG

POR. S 1/2 SEC. 36, T.18S., R.24E., M.D.B.&M.

TAX CODE AREA 006-003

95-18

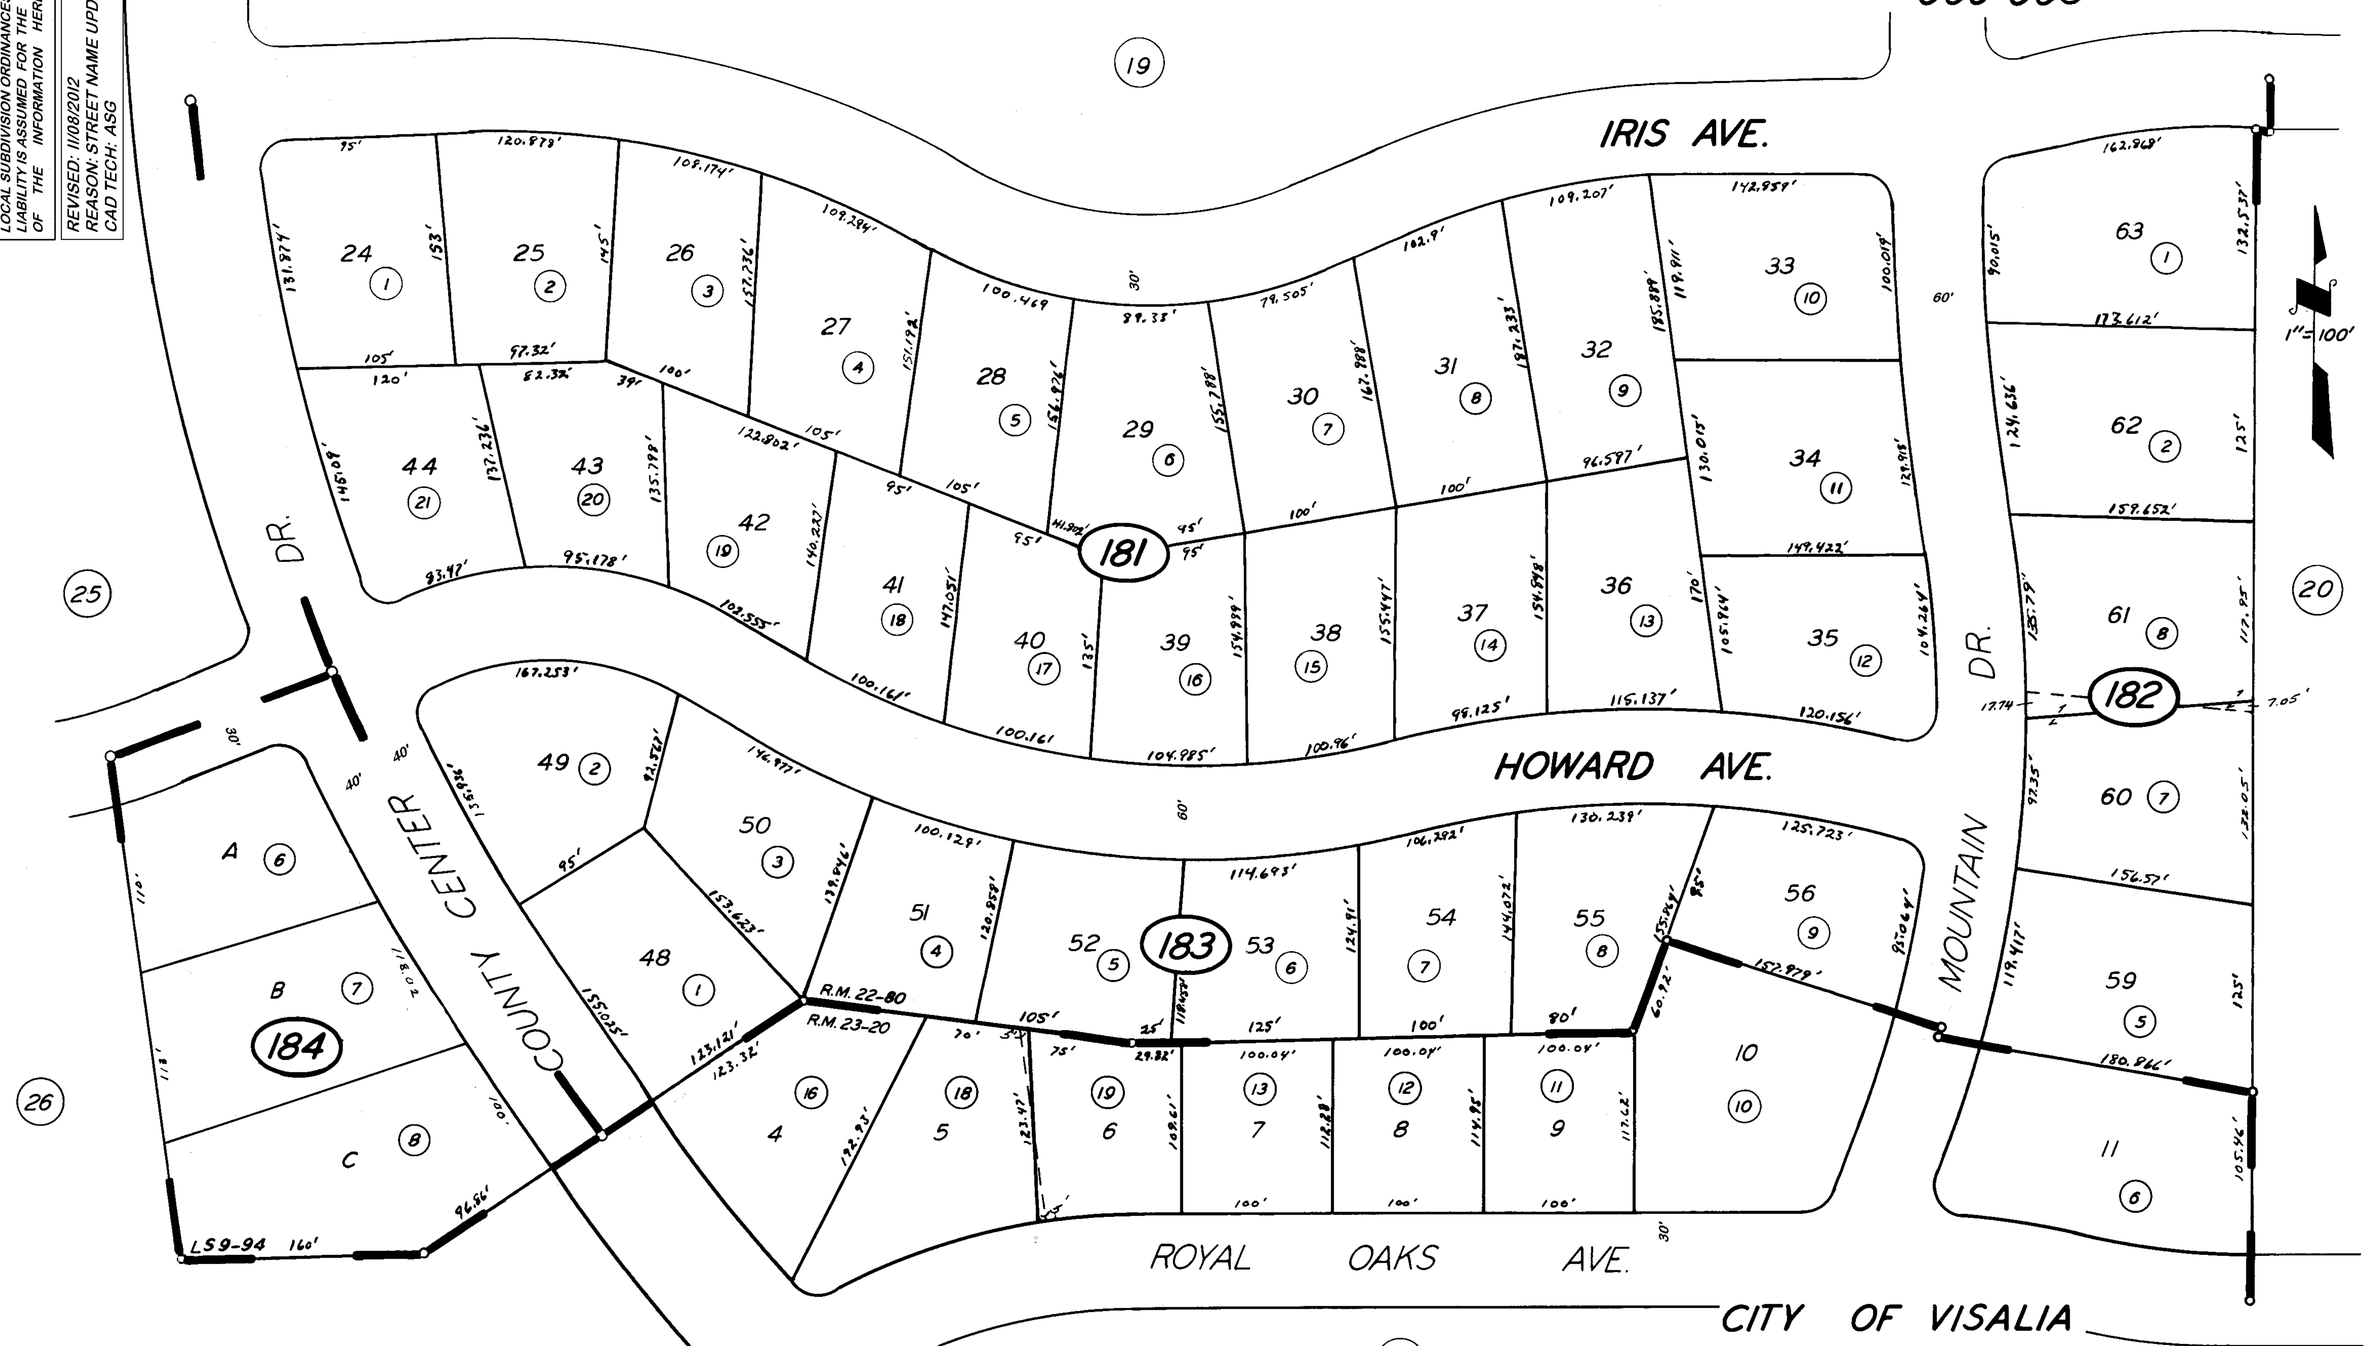

CITY OF VISALIA

POR. OAK ESTATES R.M. 22-80

POR. OAK ESTATES NO. 2 R.M. 23-20

RECORD OF SURVEY L.S. 9-94

ASSESSOR'S MAPS BK. 95, PG. 18

COUNTY OF TULARE, CALIF.

NOTE — ASSESSOR'S BLOCK NUMBERS SHOWN IN ELLIPSES
ASSESSOR'S PARCEL NUMBERS SHOWN IN CIRCLES