69

DISCLAIMER

THIS MAP WAS PREPARED FOR LOCAL PROPERTY ASSESSMENT PURPOSES ONLY. THE PARCELS SHOWN HEREON MAY NOT COMPLY WITH STATE AND LOCAL SUBDIVISION ORDINANCES. NO LIABILITY IS ASSUMED FOR THE USE OF THE INFORMATION HEREON.

REVISED: 04/12/2012
REASON: 2007-0037594
CAD TECH: RLW

N1/2 SW1/4 OF NW1/4 SEC. 31, T.18S., R.25E., M.D.B. & M.

TAX CODE AREA **096-02**
006-000
006-108

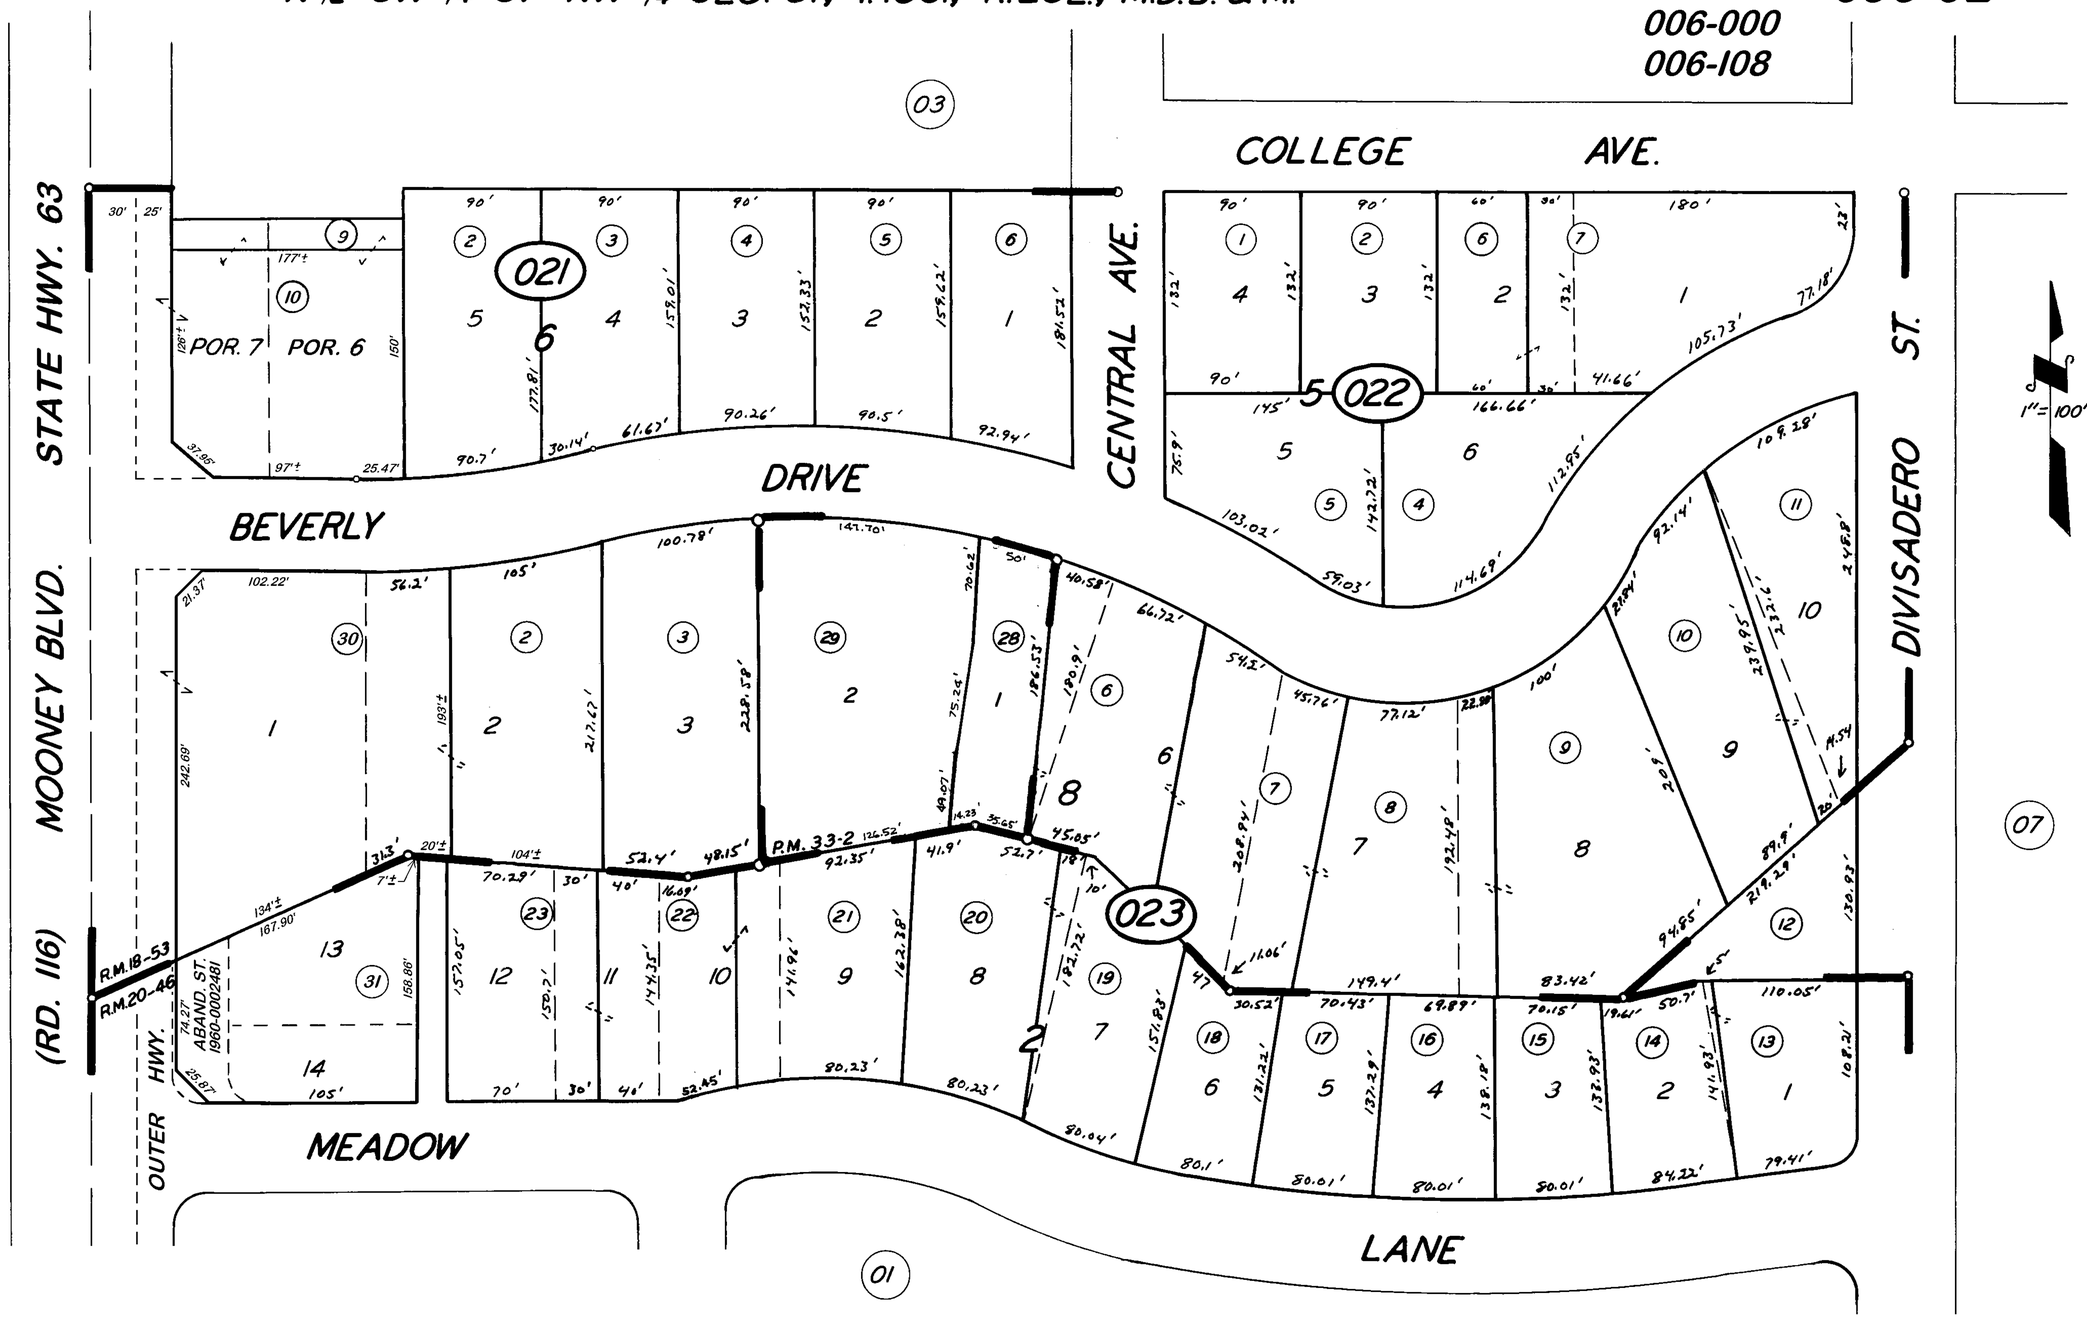

PARCEL MAP 3201, P.M. 33-2
POR. BYFIELD PARK NO.2 R.M. 18-53
POR. BEVERLY GLEN R.M. 20-46
POR. RECORD OF SURVEY L.S. 31-30 (STATE HWY. 63)

CITY OF VISALIA
ASSESSOR'S MAPS BK. 96, PG. 02
COUNTY OF TULARE, CALIF.

NOTE — ASSESSOR'S BLOCK NUMBERS SHOWN IN ELLIPSES
ASSESSOR'S PARCEL NUMBERS SHOWN IN CIRCLES