DISCLAIMER

THIS MAP WAS PREPARED FOR LOCAL PROPERTY ASSESSMENT PURPOSES ONLY. THE PARCELS SHOWN HEREON MAY NOT COMPLY WITH STATE AND LOCAL SUBDIVISION ORDINANCES. NO LIABILITY IS ASSUMED FOR THE USE OF THE INFORMATION HEREON.

REVISED: 04/12/2012
REASON: 2007-0011548
CAD TECH: RLW

POR. W1/2 OF NW1/4 SEC. 31, T.18S., R.25E., M.D.B. & M.

TAX CODE AREA **096-04**

006-000
006-108

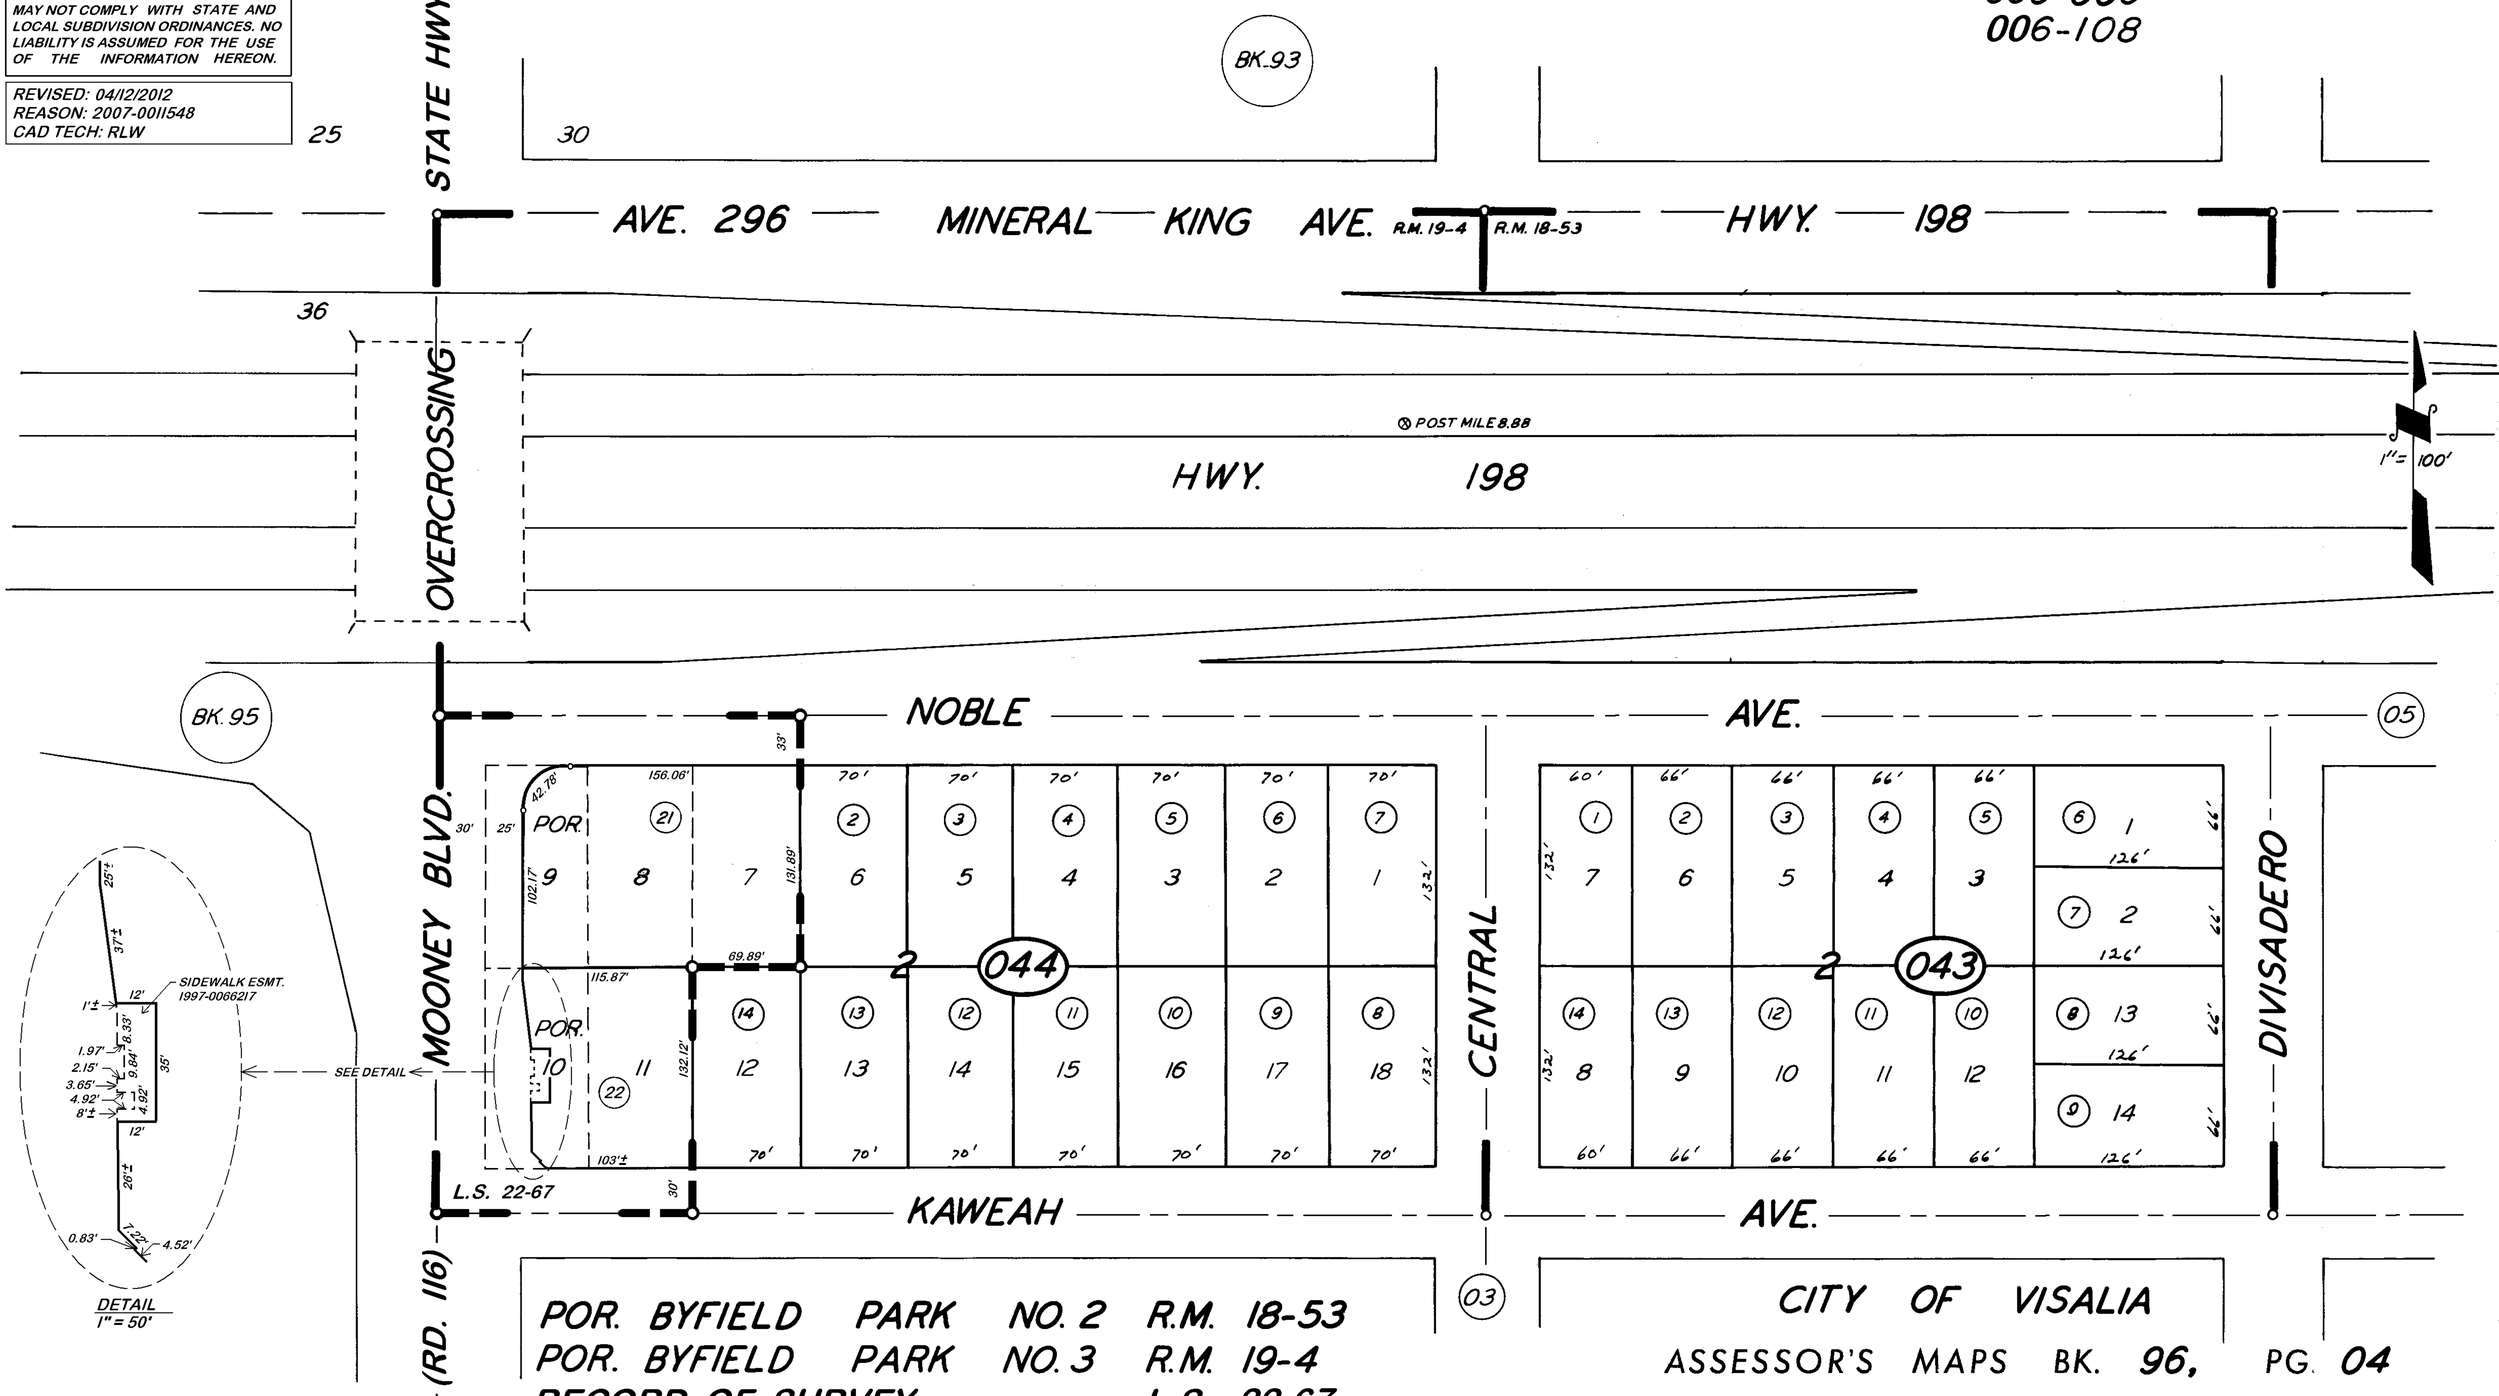

POR. BYFIELD PARK NO. 2 R.M. 18-53
POR. BYFIELD PARK NO. 3 R.M. 19-4
RECORD OF SURVEY, L.S. 22-67
POR. RECORD OF SURVEY, L.S. 31-30 (STATE HWY. 63)

NOTE — ASSESSOR'S BLOCK NUMBERS SHOWN IN ELLIPSES
ASSESSOR'S PARCEL NUMBERS SHOWN IN CIRCLES

CITY OF VISALIA

ASSESSOR'S MAPS BK. **96**, PG. **04**

COUNTY OF TULARE, CALIF.

3-1-64