S1/2 OF NW1/4 OF NE1/4 SEC.31, T.18S., R.25E., M.D.B.&M.

Tax Area Codes 006–000

096–11

DISCLAIMER

THIS MAP WAS PREPARED FOR LOCAL PROPERTY ASSESSMENT PURPOSES ONLY AND THE PARCELS SHOWN HEREON MAY NOT COMPLY WITH STATE AND LOCAL SUBDIVISION ORDINANCES, AND NO LIABILITY IS ASSUMED FOR THE USE OF THE INFORMATION SHOWN HEREON. R & T CODE SEC. 327, 408.3, ETC.

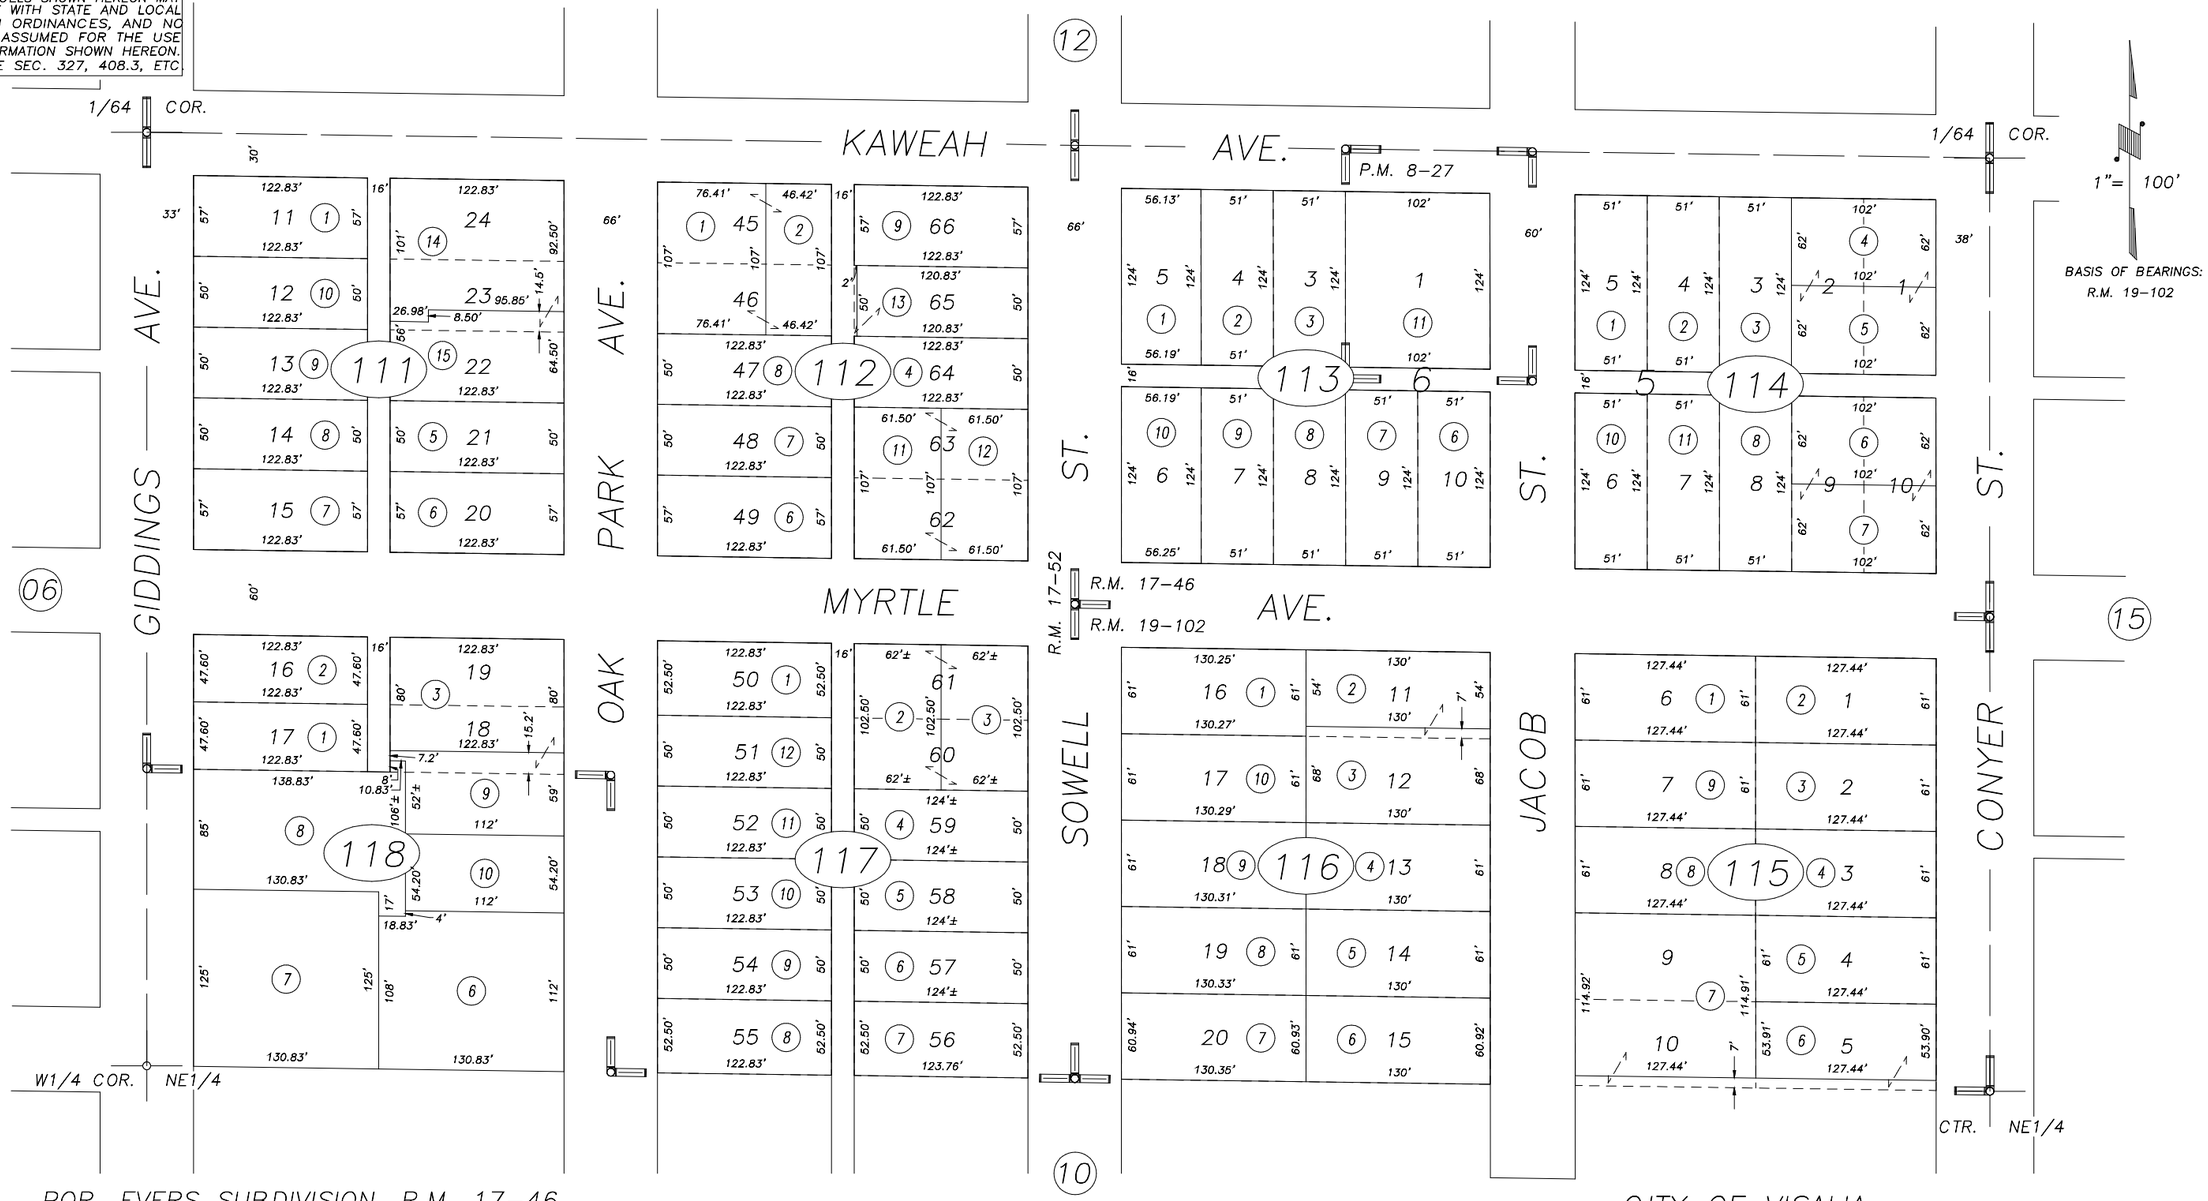

POR. EVERS SUBDIVISION, R.M. 17–46
POR. OAK PARK, R.M. 17–52
ROWE SUBDIVISION, R.M. 19–102
PARCEL MAP NO. 727, P.M. 8–27

CITY OF VISALIA
ASSESSOR'S MAPS BK.096 , PG.11
COUNTY OF TULARE, CALIFORNIA, U.S.A.

NOTE: Assessor's Parcel Numbers Shown in Circles (1)
Assessor's Block Numbers Shown in Ellipses (123)

REVISION	DATE	TECH
2008–0008662	03/10/2015	NFL