DISCLAIMER

THIS MAP WAS PREPARED FOR LOCAL PROPERTY ASSESSMENT PURPOSES ONLY. THE PARCELS SHOWN HEREON MAY NOT COMPLY WITH STATE AND LOCAL SUBDIVISION ORDINANCES. NO LIABILITY IS ASSUMED FOR THE USE OF THE INFORMATION HEREON.

REVISED: 07/11/2011
REASON: 2011-0016819
CAD TECH: RLW

POR. S1/2 OF NW1/4 SEC. 32, T.18S., R.25E., M.D.B. & M.

TAX CODE AREA 006-137

97-01

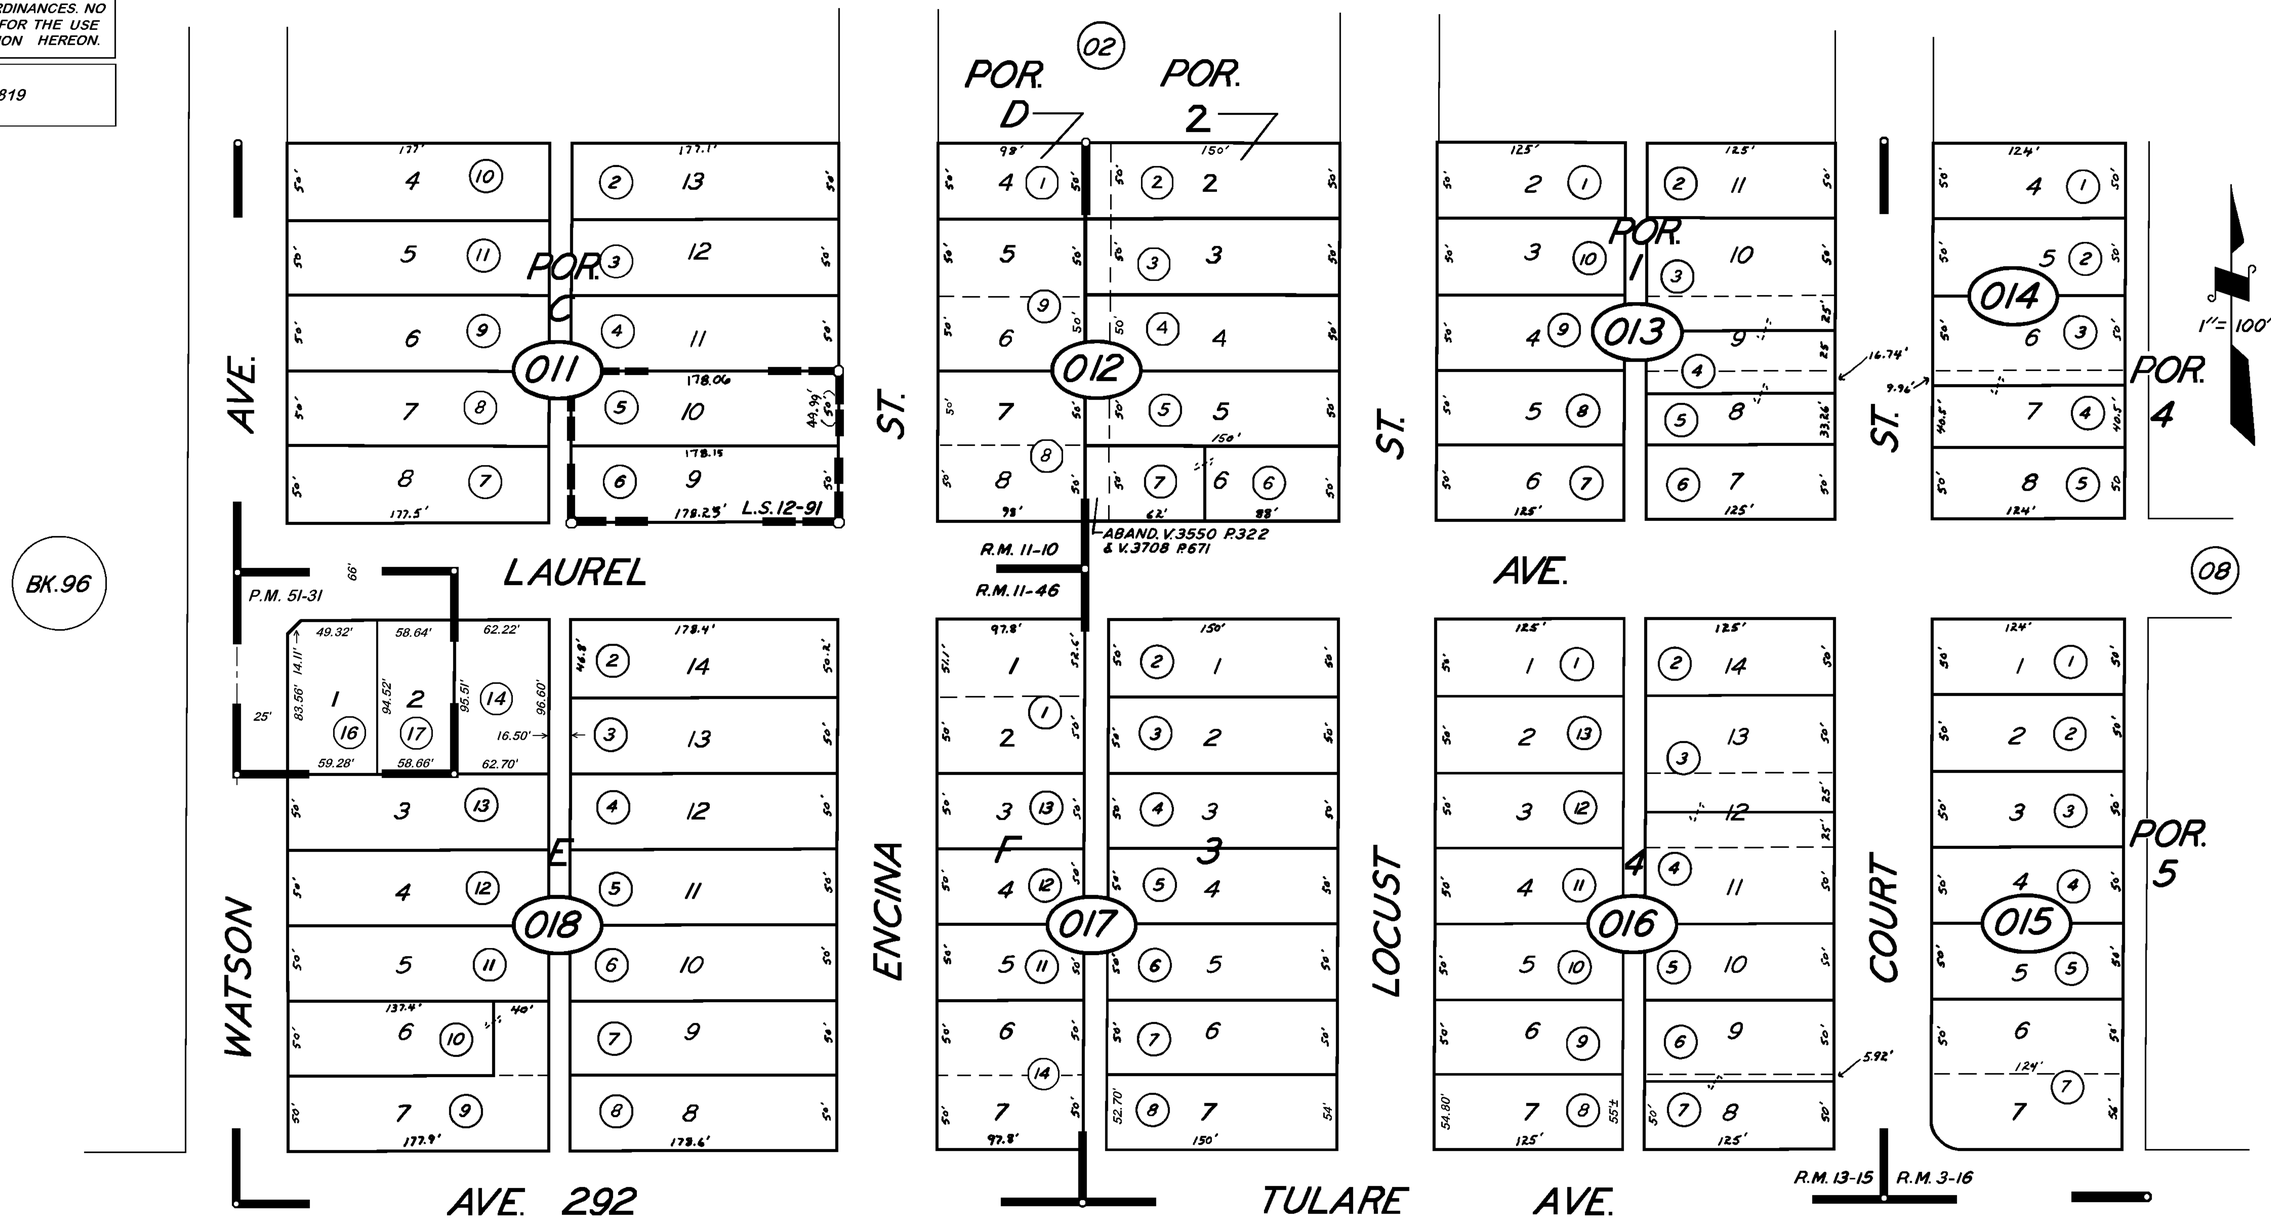

POR. HYDE TR.,	R. M.	3-16
POR. ROHLOFFS 2ND ADD.,	R. M.	11-10
ROHLOFFS 3RD ADD.,	R. M.	11-46
POR. GRIFFIS PARK,	R. M.	13-15
RECORD OF SURVEY,	L. S.	12-91
PARCEL MAP NO. 5025,	P.M.	51-31

NOTE — ASSESSOR'S BLOCK NUMBERS SHOWN IN ELLIPSES
ASSESSOR'S PARCEL NUMBERS SHOWN IN CIRCLES

CITY OF VISALIA
ASSESSOR'S MAPS BK. 097, PG. 01
COUNTY OF TULARE, CALIF.