DISCLAIMER

THIS MAP WAS PREPARED FOR LOCAL PROPERTY ASSESSMENT PURPOSES ONLY. THE PARCELS SHOWN HEREON MAY NOT COMPLY WITH STATE AND LOCAL SUBDIVISION ORDINANCES. NO LIABILITY IS ASSUMED FOR THE USE OF THE INFORMATION HEREON.

REVISED: 05/30/2007
REASON: 2006-0072555
CAD TECH: PHN

N 1/2 OF NW 1/4 SEC. 32, T.18S., R.25E., M.D.B.&M.

TAX CODE AREA 006-137

097-04

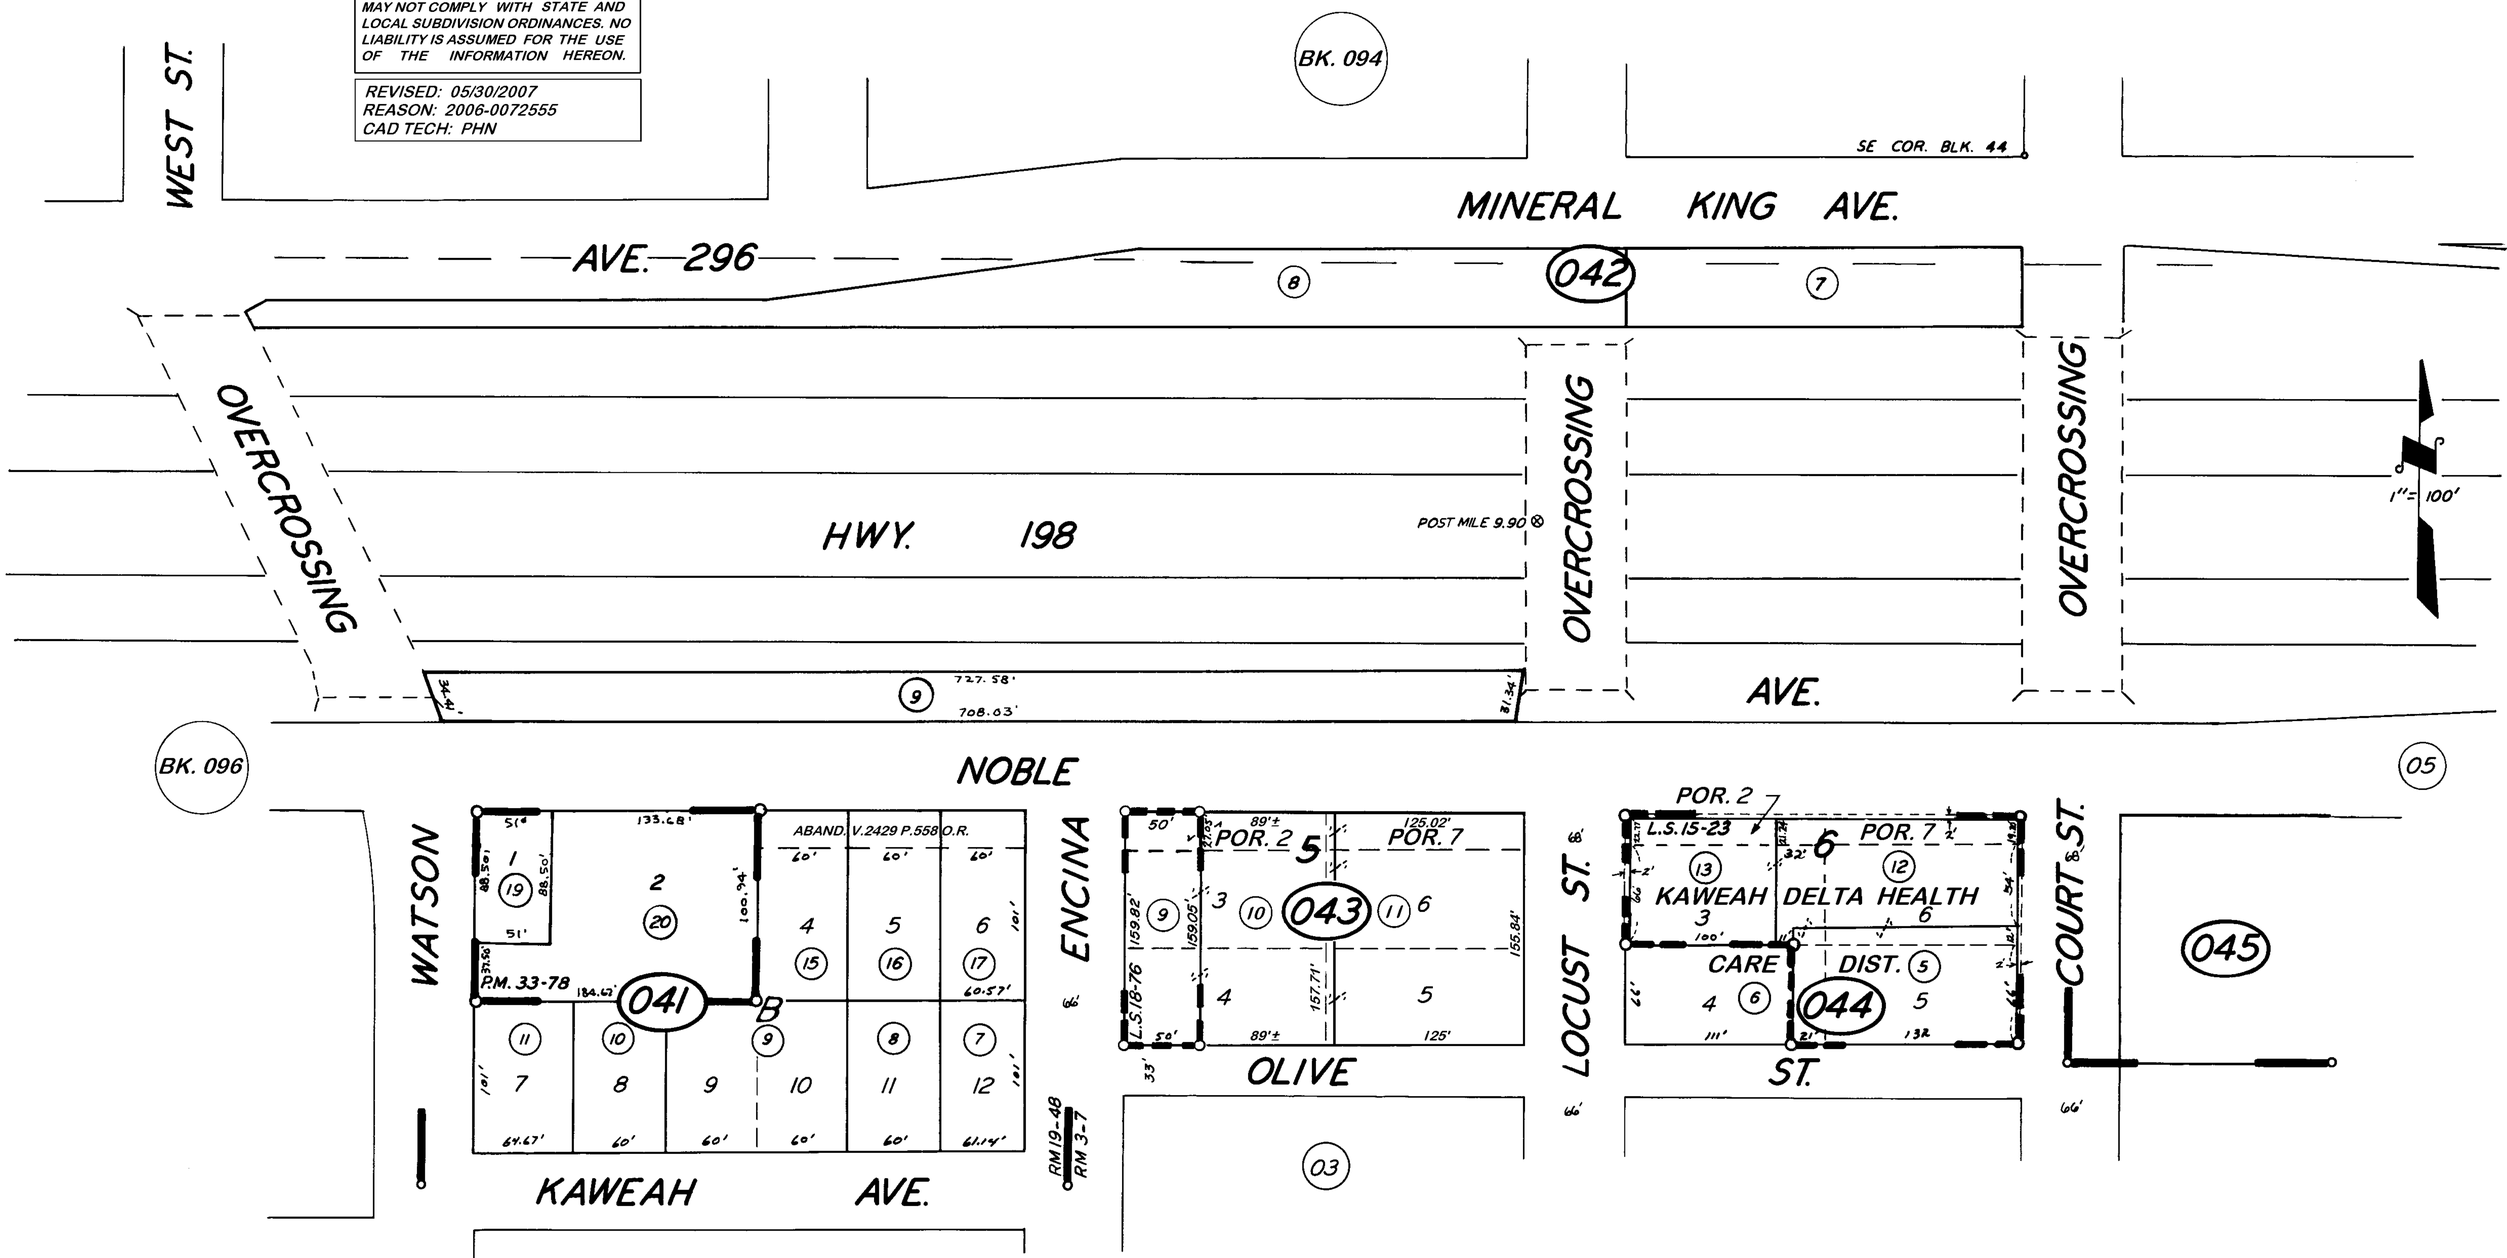

POR. HARRELL TR. NO. 1 R.M. 19-48
POR. KEENERS ADD. R.M. 3-7
POR. POGUE TR. UNRECORDED
PARCEL MAP 3276 P.M. 33-78
RECORD OF SURVEY L.S. 15-23
RECORD OF SURVEY L.S. 18-76

CITY OF VISALIA
ASSESSOR'S MAPS BK. 097, PG. 04
COUNTY OF TULARE, CALIF.

NOTE — ASSESSOR'S BLOCK NUMBERS SHOWN IN ELLIPSES
ASSESSOR'S PARCEL NUMBERS SHOWN IN CIRCLES