DISCLAIMER

THIS MAP WAS PREPARED FOR LOCAL PROPERTY ASSESSMENT PURPOSES ONLY. THE PARCELS SHOWN HEREON MAY NOT COMPLY WITH STATE AND LOCAL SUBDIVISION ORDINANCES. NO LIABILITY IS ASSUMED FOR THE USE OF THE INFORMATION HEREON.

REVISED: 04/25/2014
REASON: 2013-0074452
CAD TECH: NFL

S1/2 OF NE 1/4 SEC. 32, T.18S., R.25E., M.D.B.&M.

TAX CODE AREA **97-16**
006-000
006-137

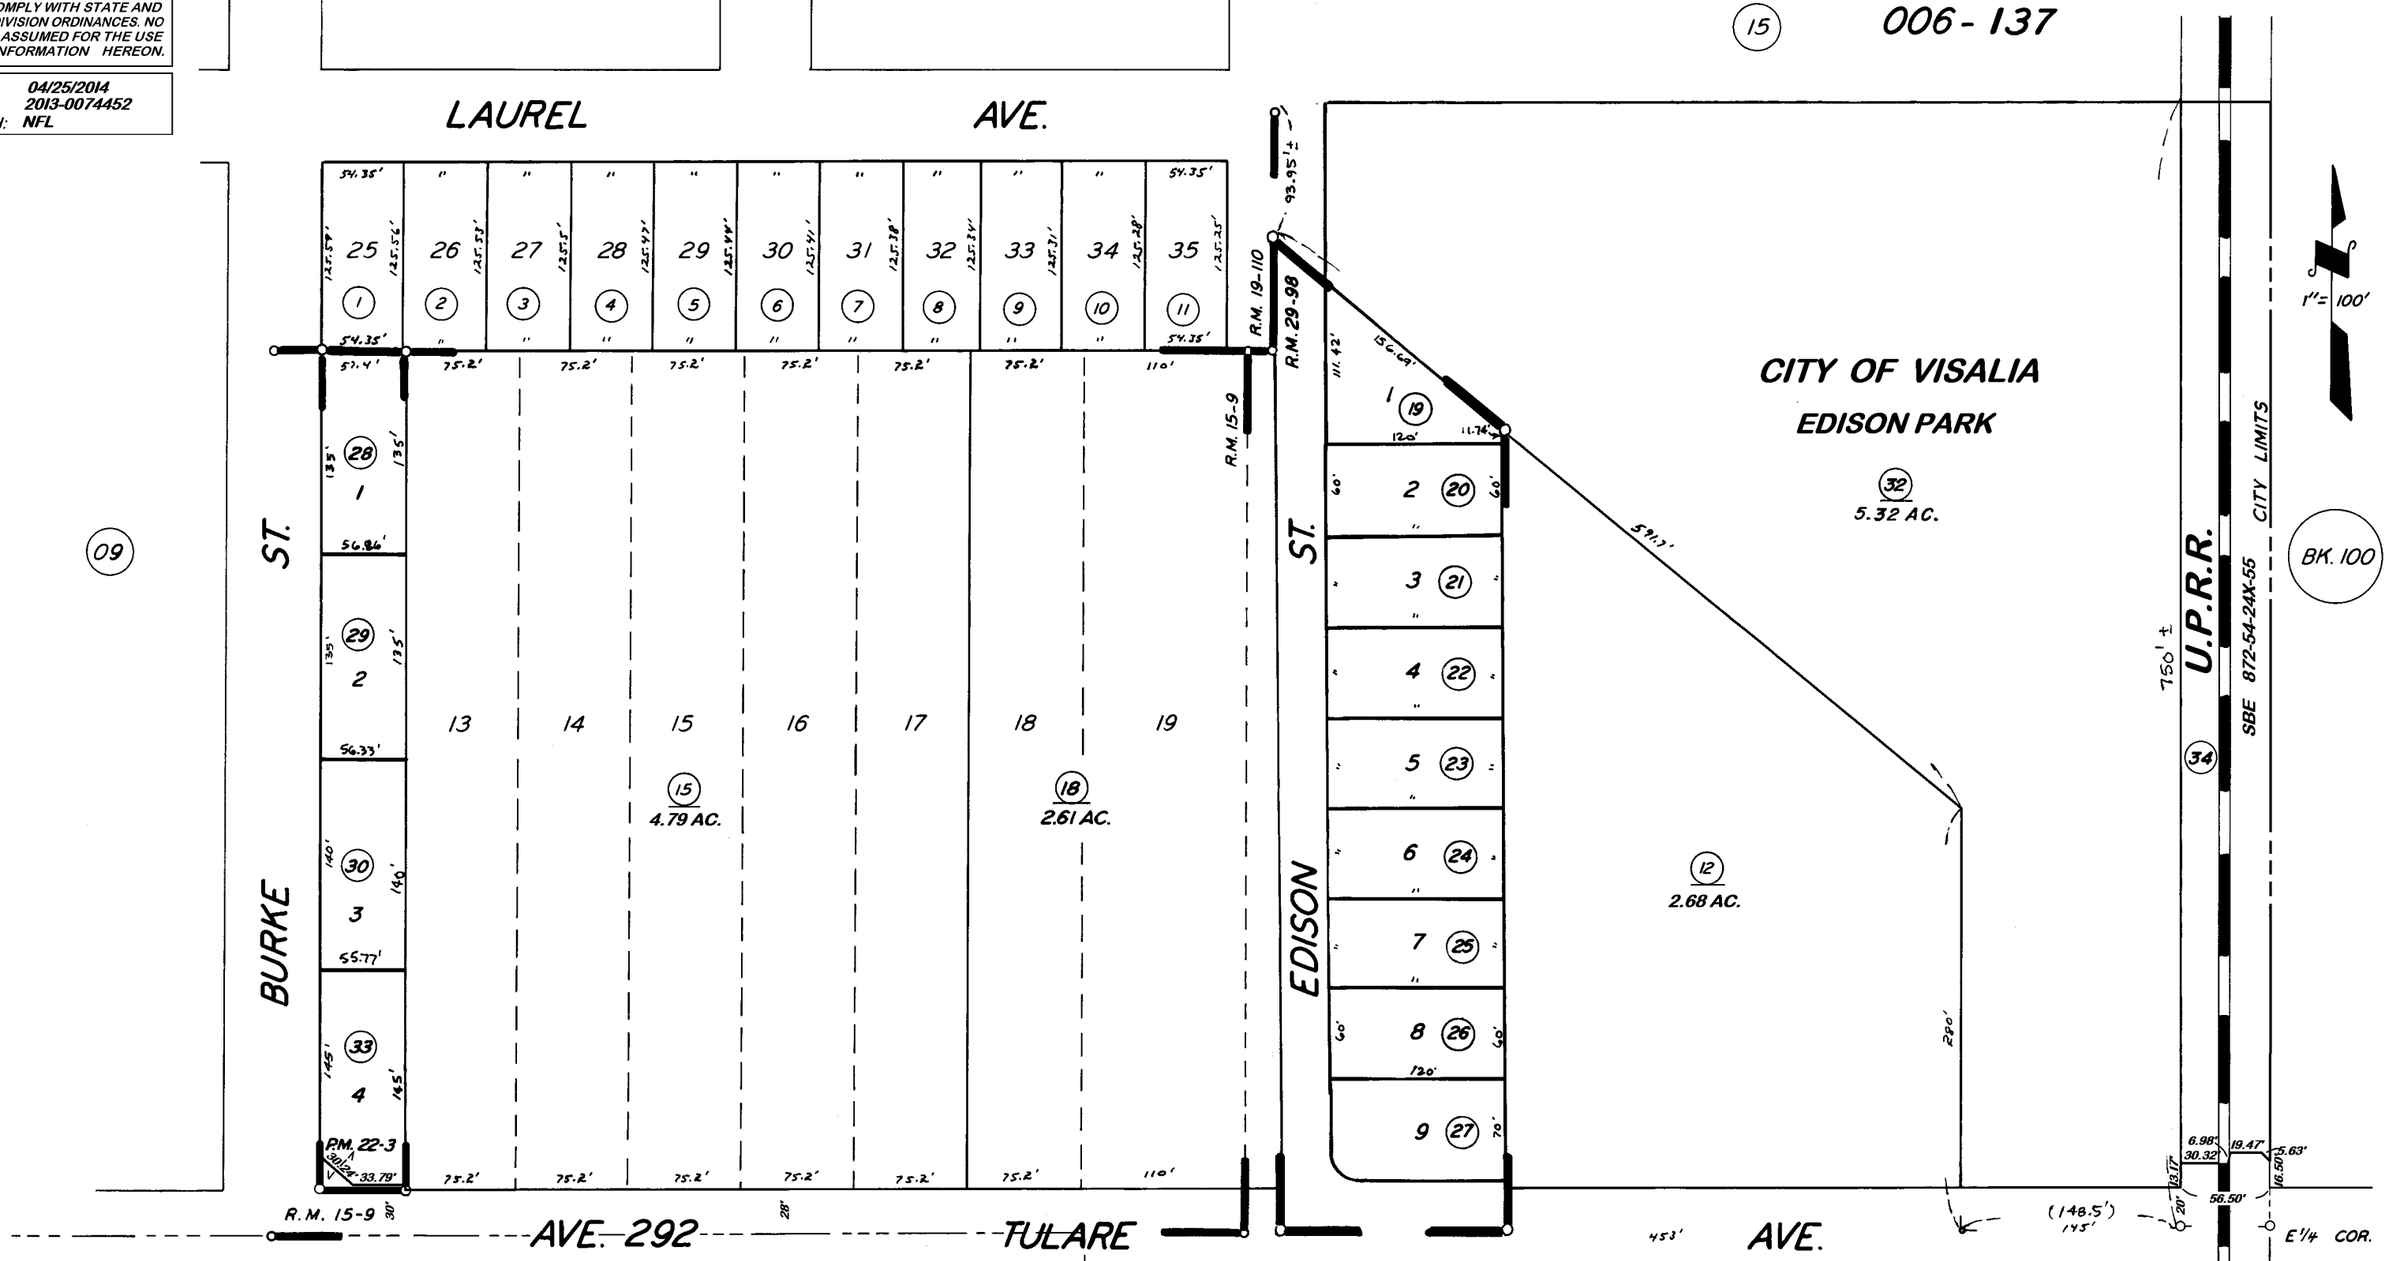

COTTONWOOD SUB. R.M. 29-98
POR. WALNUT PARK SUB. R.M. 19-110
POR. M. J. ROUSE SUB. R.M. 15-9
PARCEL MAP 2102, P.M. 22-3

CITY OF VISALIA
ASSESSOR'S MAPS BK. 97, PG. 16
COUNTY OF TULARE, CALIF.

NOTE — ASSESSOR'S BLOCK NUMBERS SHOWN IN ELLIPSES
ASSESSOR'S PARCEL NUMBERS SHOWN IN CIRCLES

10-6-44 3-29-63 CS