DISCLAIMER

THIS MAP WAS PREPARED FOR LOCAL PROPERTY ASSESSMENT PURPOSES ONLY. THE PARCELS SHOWN HEREON MAY NOT COMPLY WITH STATE AND LOCAL SUBDIVISION ORDINANCES. NO LIABILITY IS ASSUMED FOR THE USE OF THE INFORMATION HEREON.

REVISED: 08/21/2007
REASON: 2003-0120567
CAD TECH: ASG

N1/2 OF NE1/4 OF SE 1/4 SEC. 32, T.18S., R.25E., M.D.B. & M.

TAX CODE AREA **097-17**
006-139
006-003

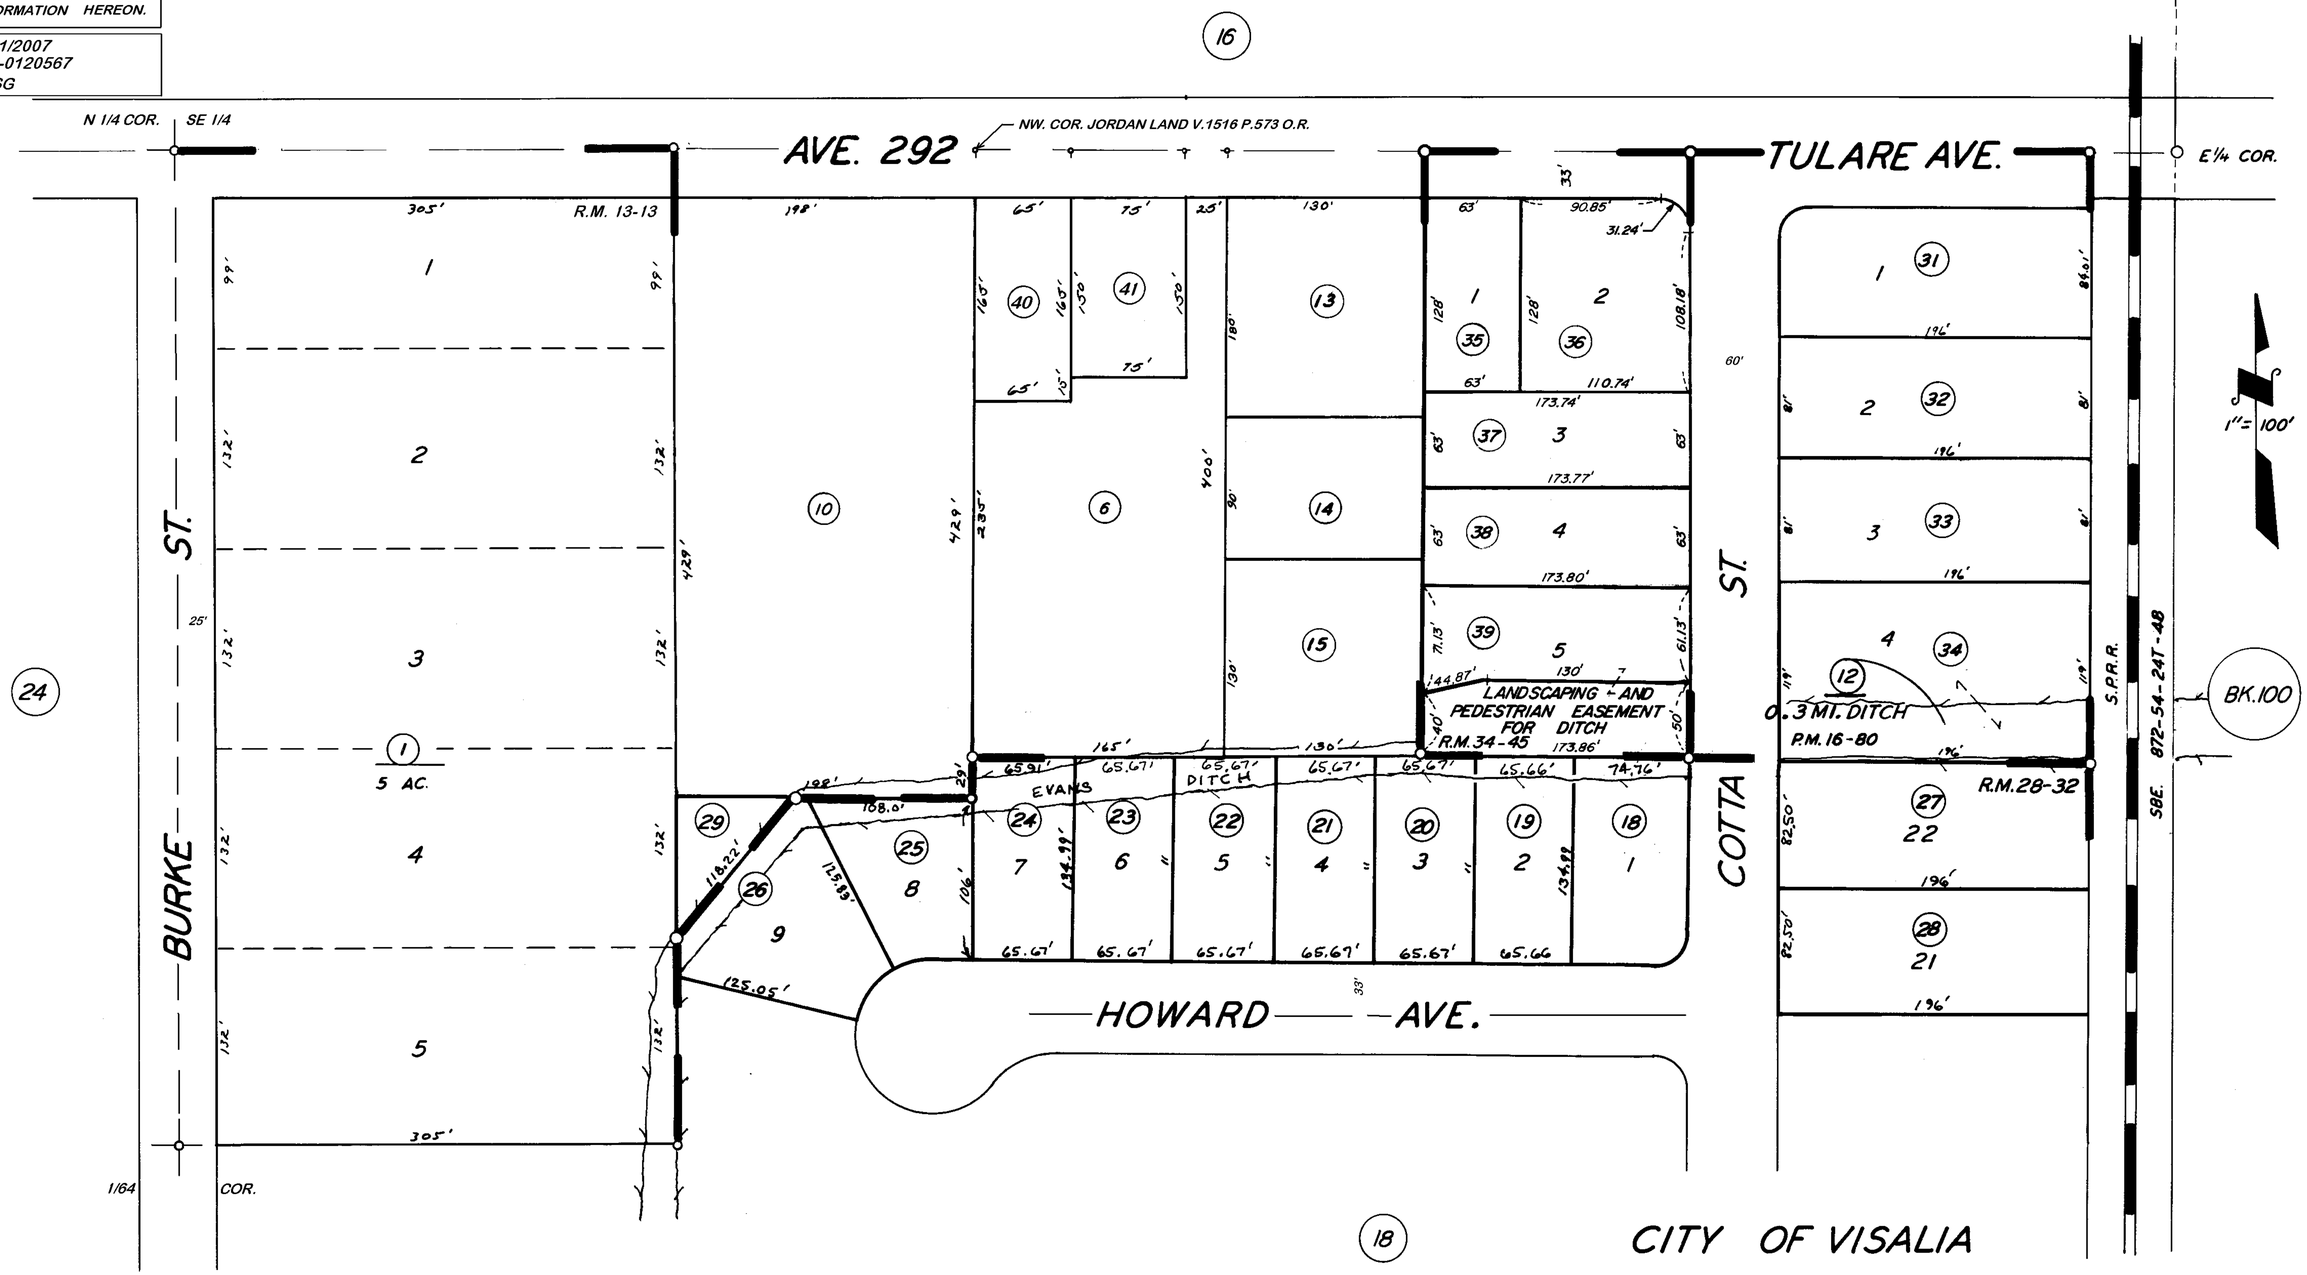

CITY OF VISALIA

POR. EVANSDALE TR. R.M. 13-13
POR. SIERRA VIEW PARK UNIT NO. 2 R.M.28-32
PARCEL MAP 1579, P.M. 16-80
COTTAGE ESTATES, R.M. 34-45

ASSESSOR'S MAPS BK. 097, PG. 17
COUNTY OF TULARE, CALIF.

NOTE — ASSESSOR'S BLOCK NUMBERS SHOWN IN ELLIPSES
ASSESSOR'S PARCEL NUMBERS SHOWN IN CIRCLES