POR. E 1/2 OF SE 1/4 SEC. 32, T.18S., R.25E., M.D.B & M.

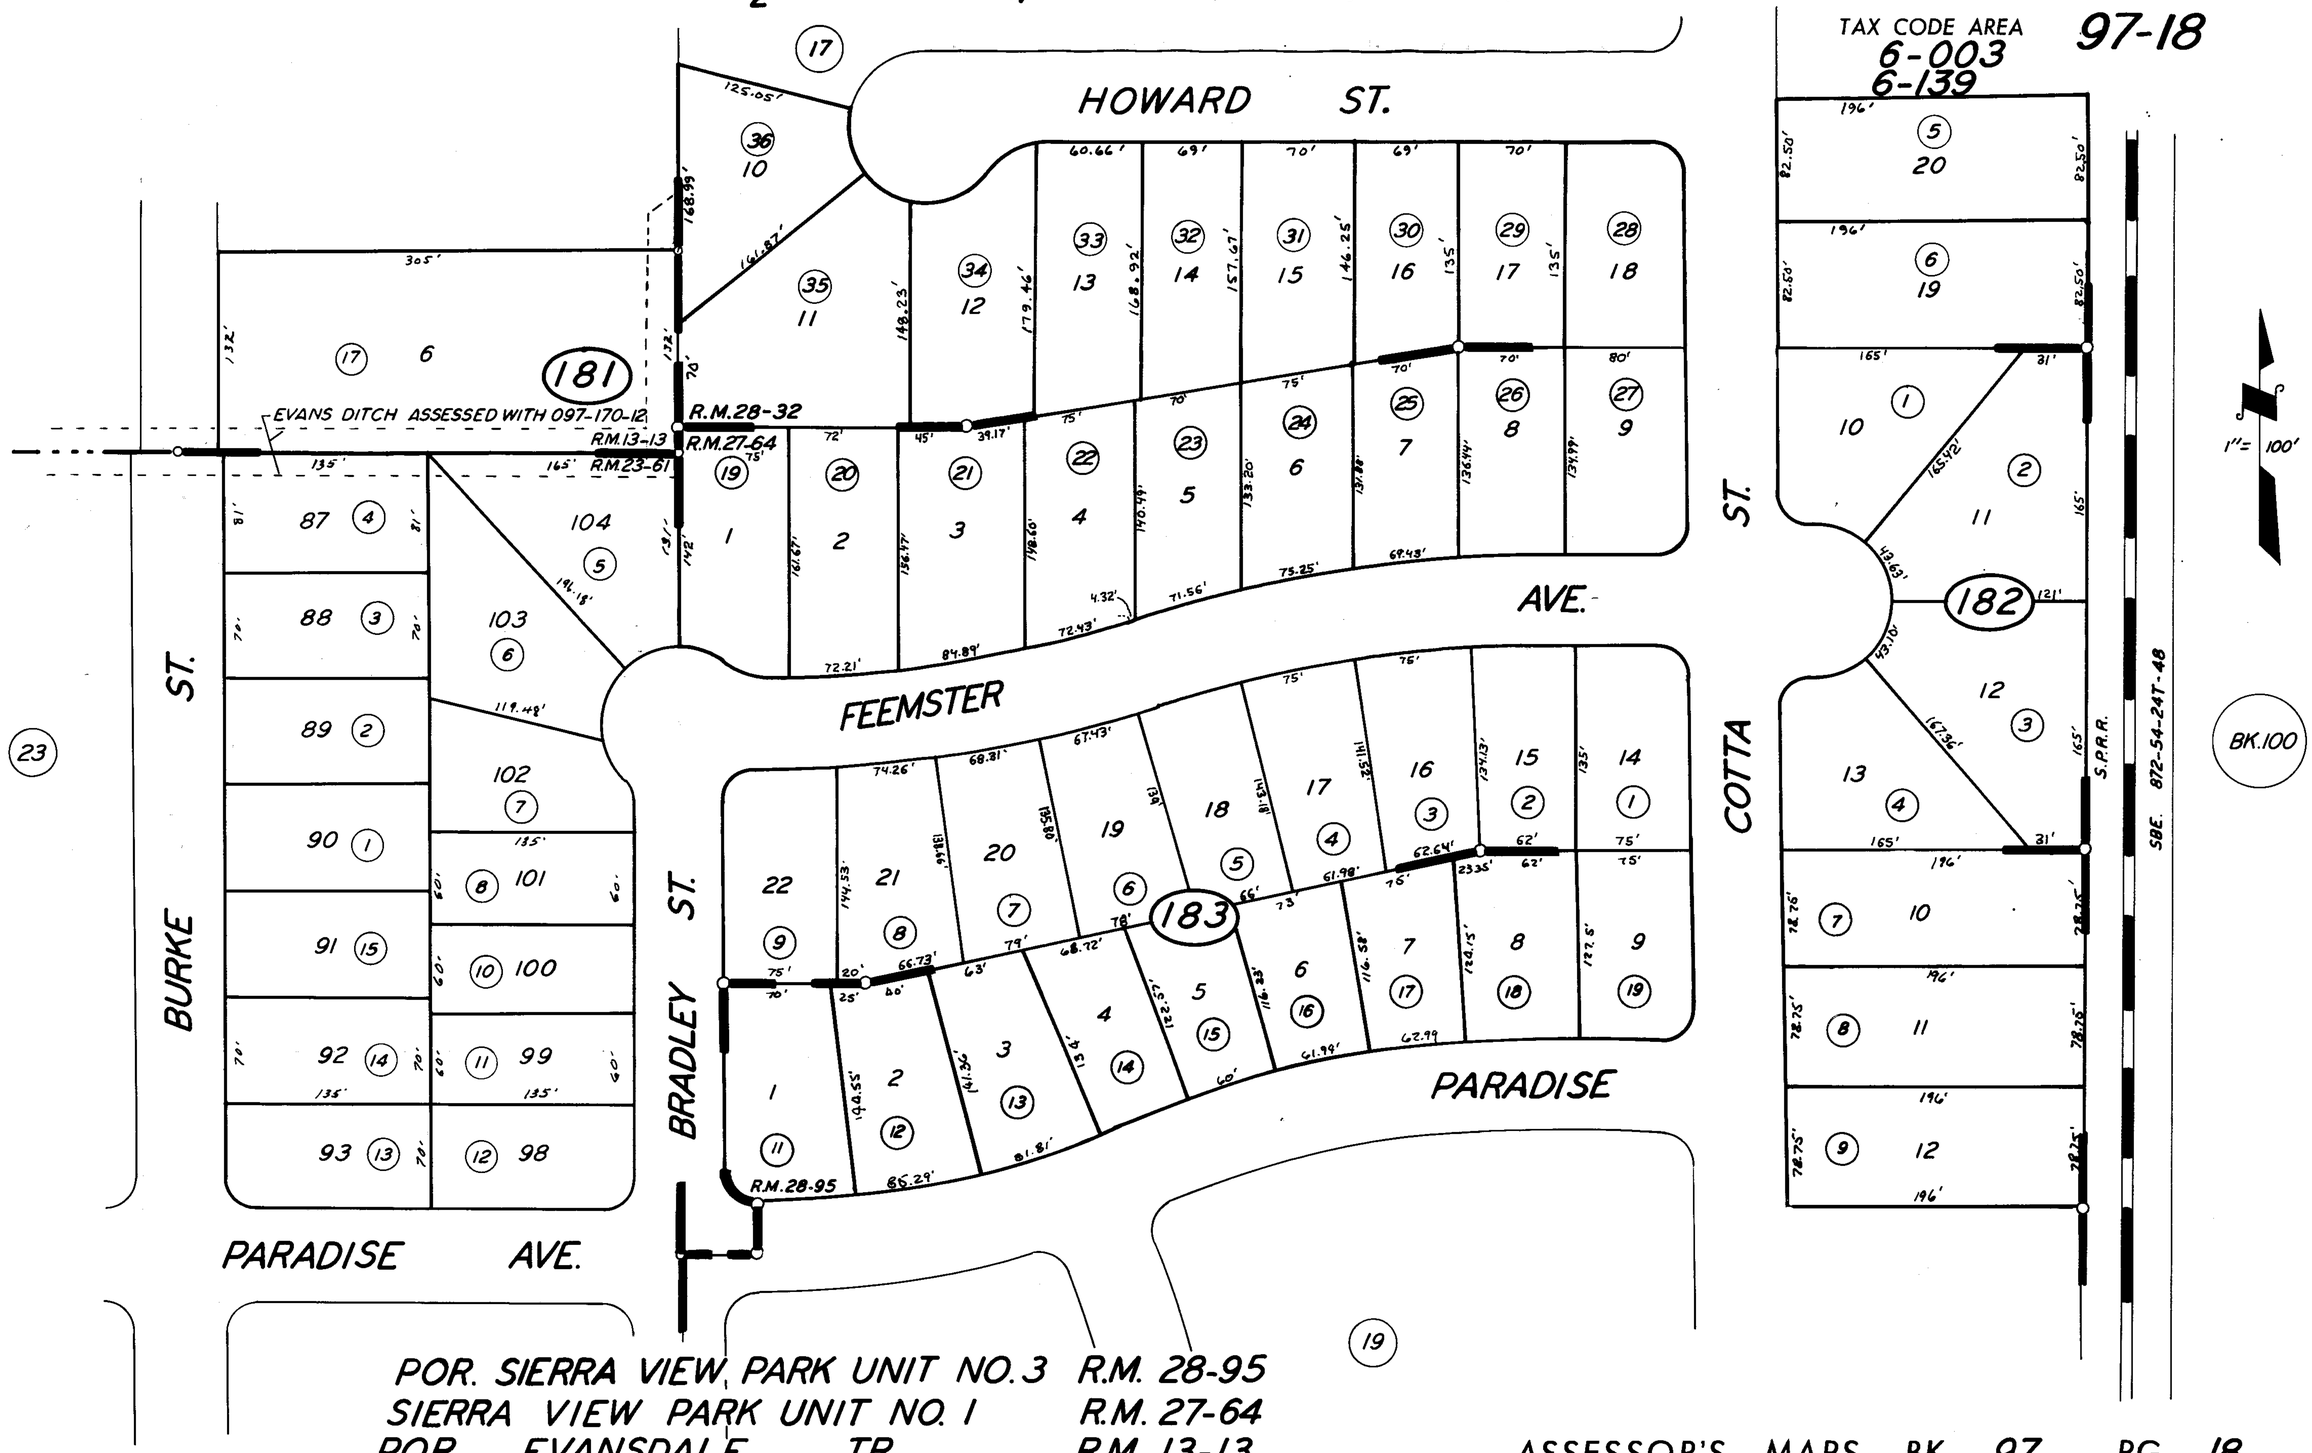

POR. SIERRA VIEW PARK UNIT NO.3 R.M. 28-95
SIERRA VIEW PARK UNIT NO. 1 R.M. 27-64
POR. EVANSDALE TR. R.M. 13-13
POR. ROXSAN TRACT UNIT NO.1 R.M. 23-61
POR. SIERRA VIEW PARK UNIT NO.2 R.M. 28-32

ASSESSOR'S MAPS BK. 97, PG. 18

COUNTY OF TULARE, CALIF.

NOTE — ASSESSOR'S BLOCK NUMBERS SHOWN IN ELLIPSES
ASSESSOR'S PARCEL NUMBERS SHOWN IN CIRCLES