POR. E 1/2 OF SE 1/4 SEC. 32, T.18S., R.25E., M.D.B. & M.

TAX CODE AREA **97-19**

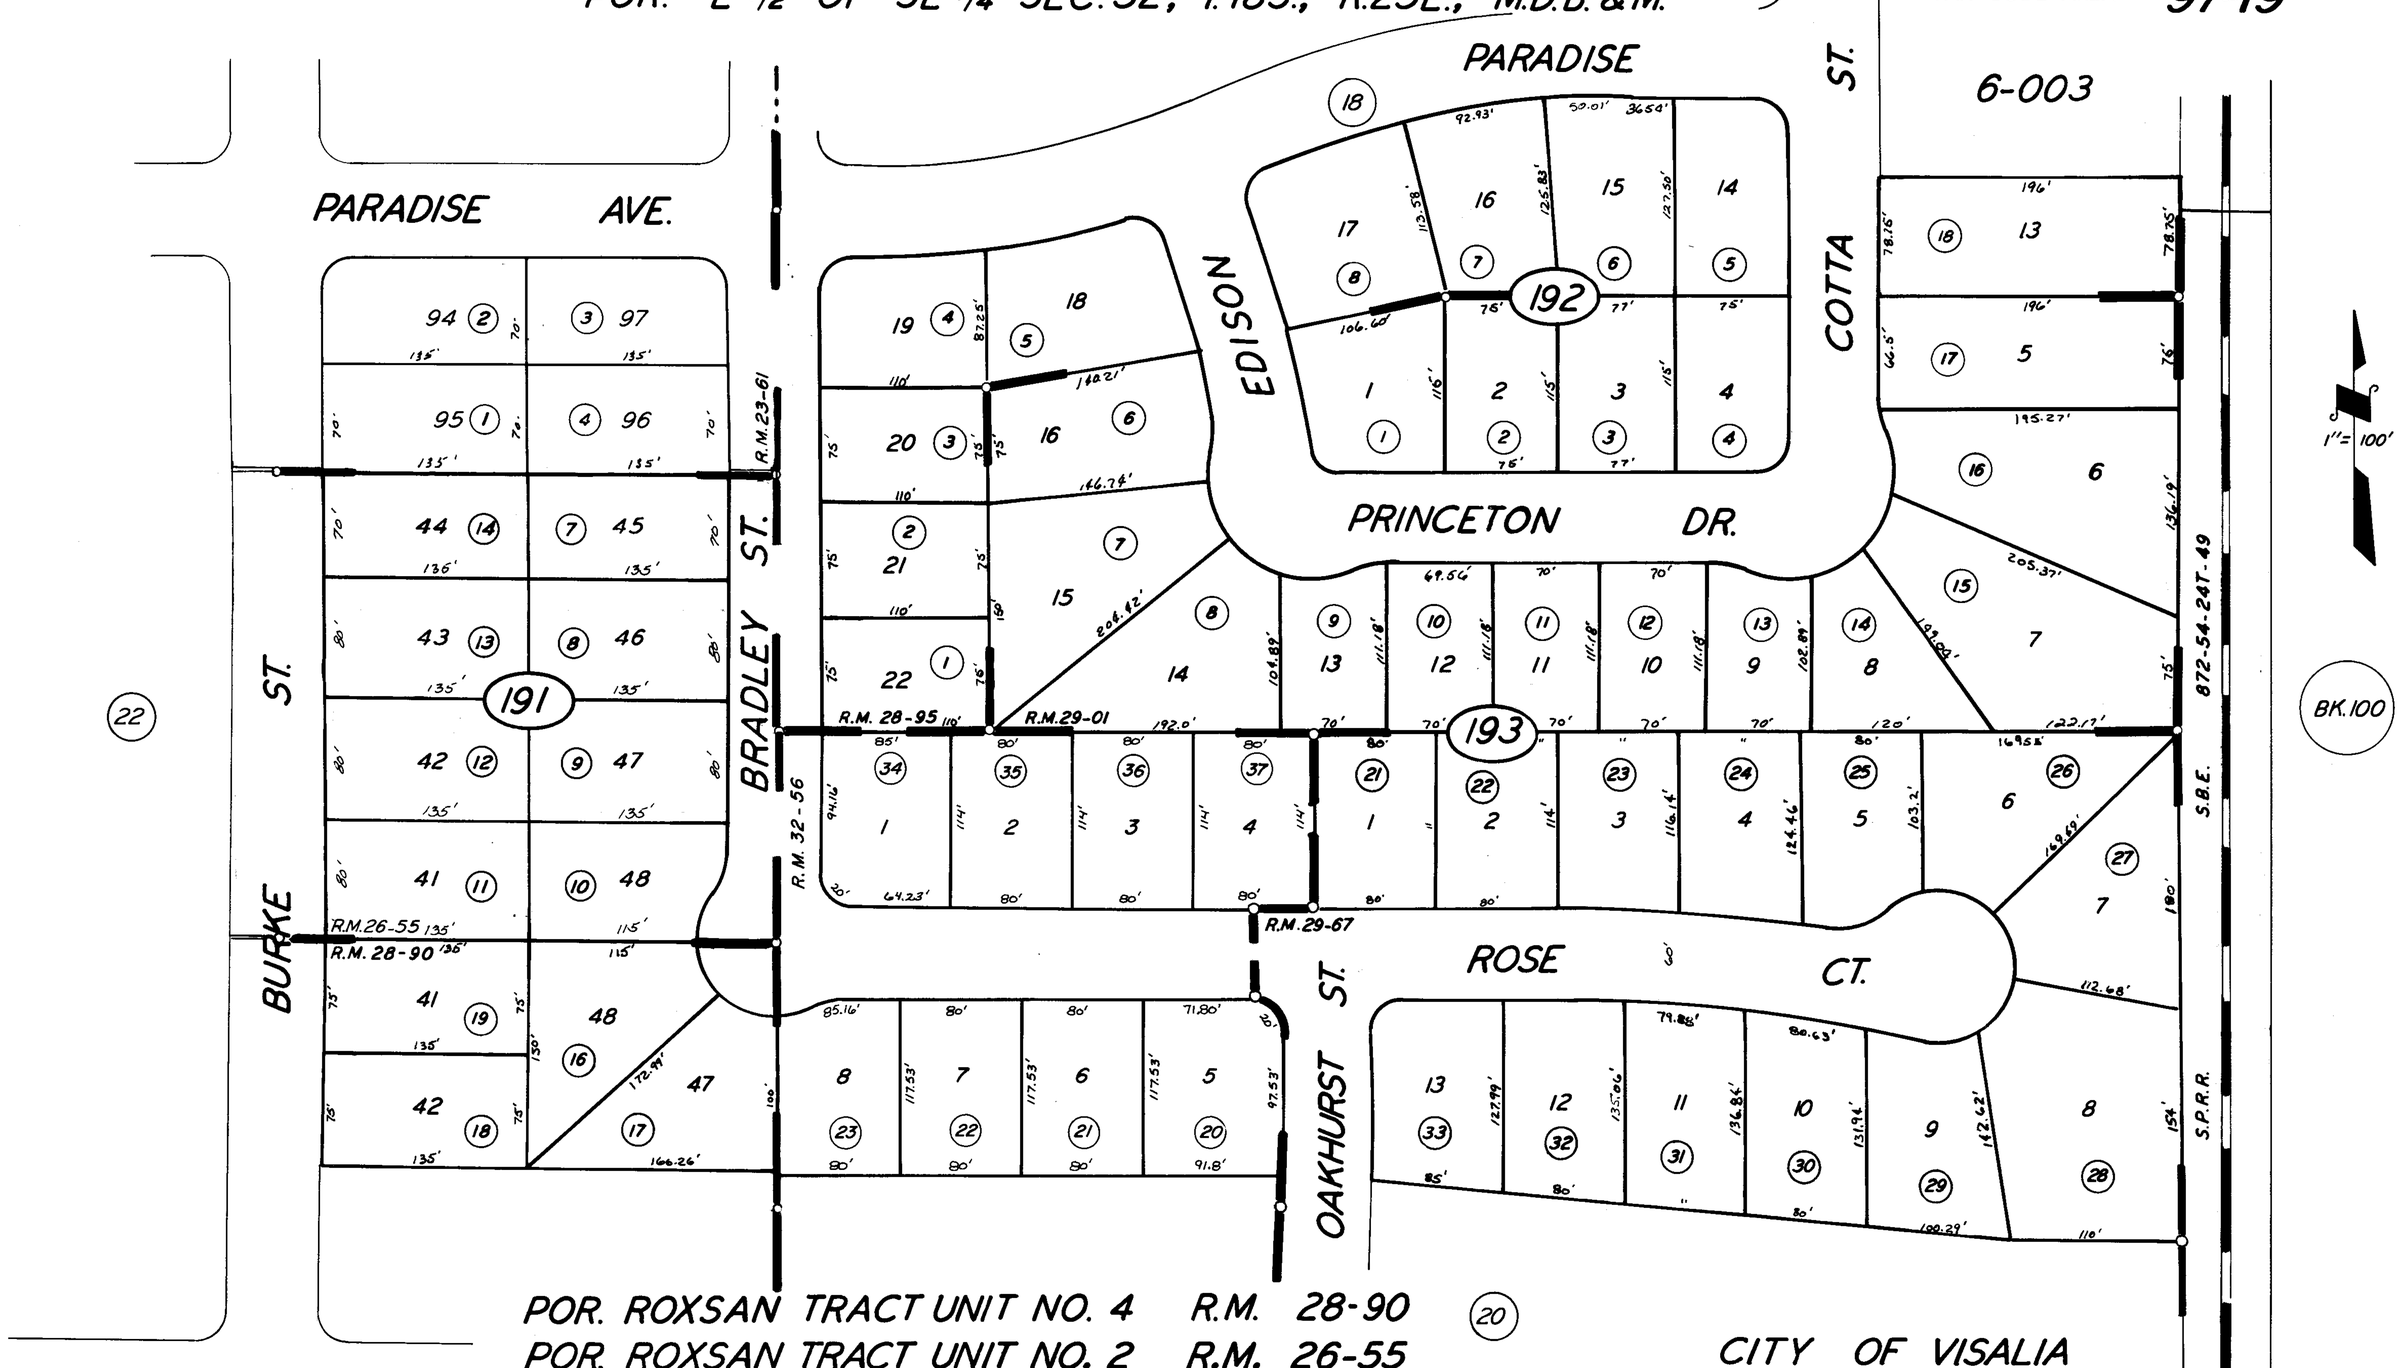

POR. ROXSAN TRACT UNIT NO. 4 R.M. 28-90

POR. ROXSAN TRACT UNIT NO. 2 R.M. 26-55

POR. SIERRA VIEW PARK UNIT NO. 3 R.M. 28-95

SIERRA VIEW PARK UNIT NO. 4 R.M. 29-01

POR. ROXSAN TRACT UNIT NO. 1 R.M. 23-61

POR. SIERRA VIEW PARK UNIT NO. 5 R.M. 29-67

POR. SIERRA VIEW PARK UNIT NO. 6 R.M. 32-56

CITY OF VISALIA

ASSESSOR'S MAPS BK. 97, PG. 19

COUNTY OF TULARE, CALIF.

NOTE — ASSESSOR'S BLOCK NUMBERS SHOWN IN ELLIPSES
ASSESSOR'S PARCEL NUMBERS SHOWN IN CIRCLES

3-1-64
4-1-63 CS