POR. W1/2 OF SE1/4 SEC. 32, T.18S., R.25E., M.D.B.&M.

TAX CODE AREA 97-22
6-003

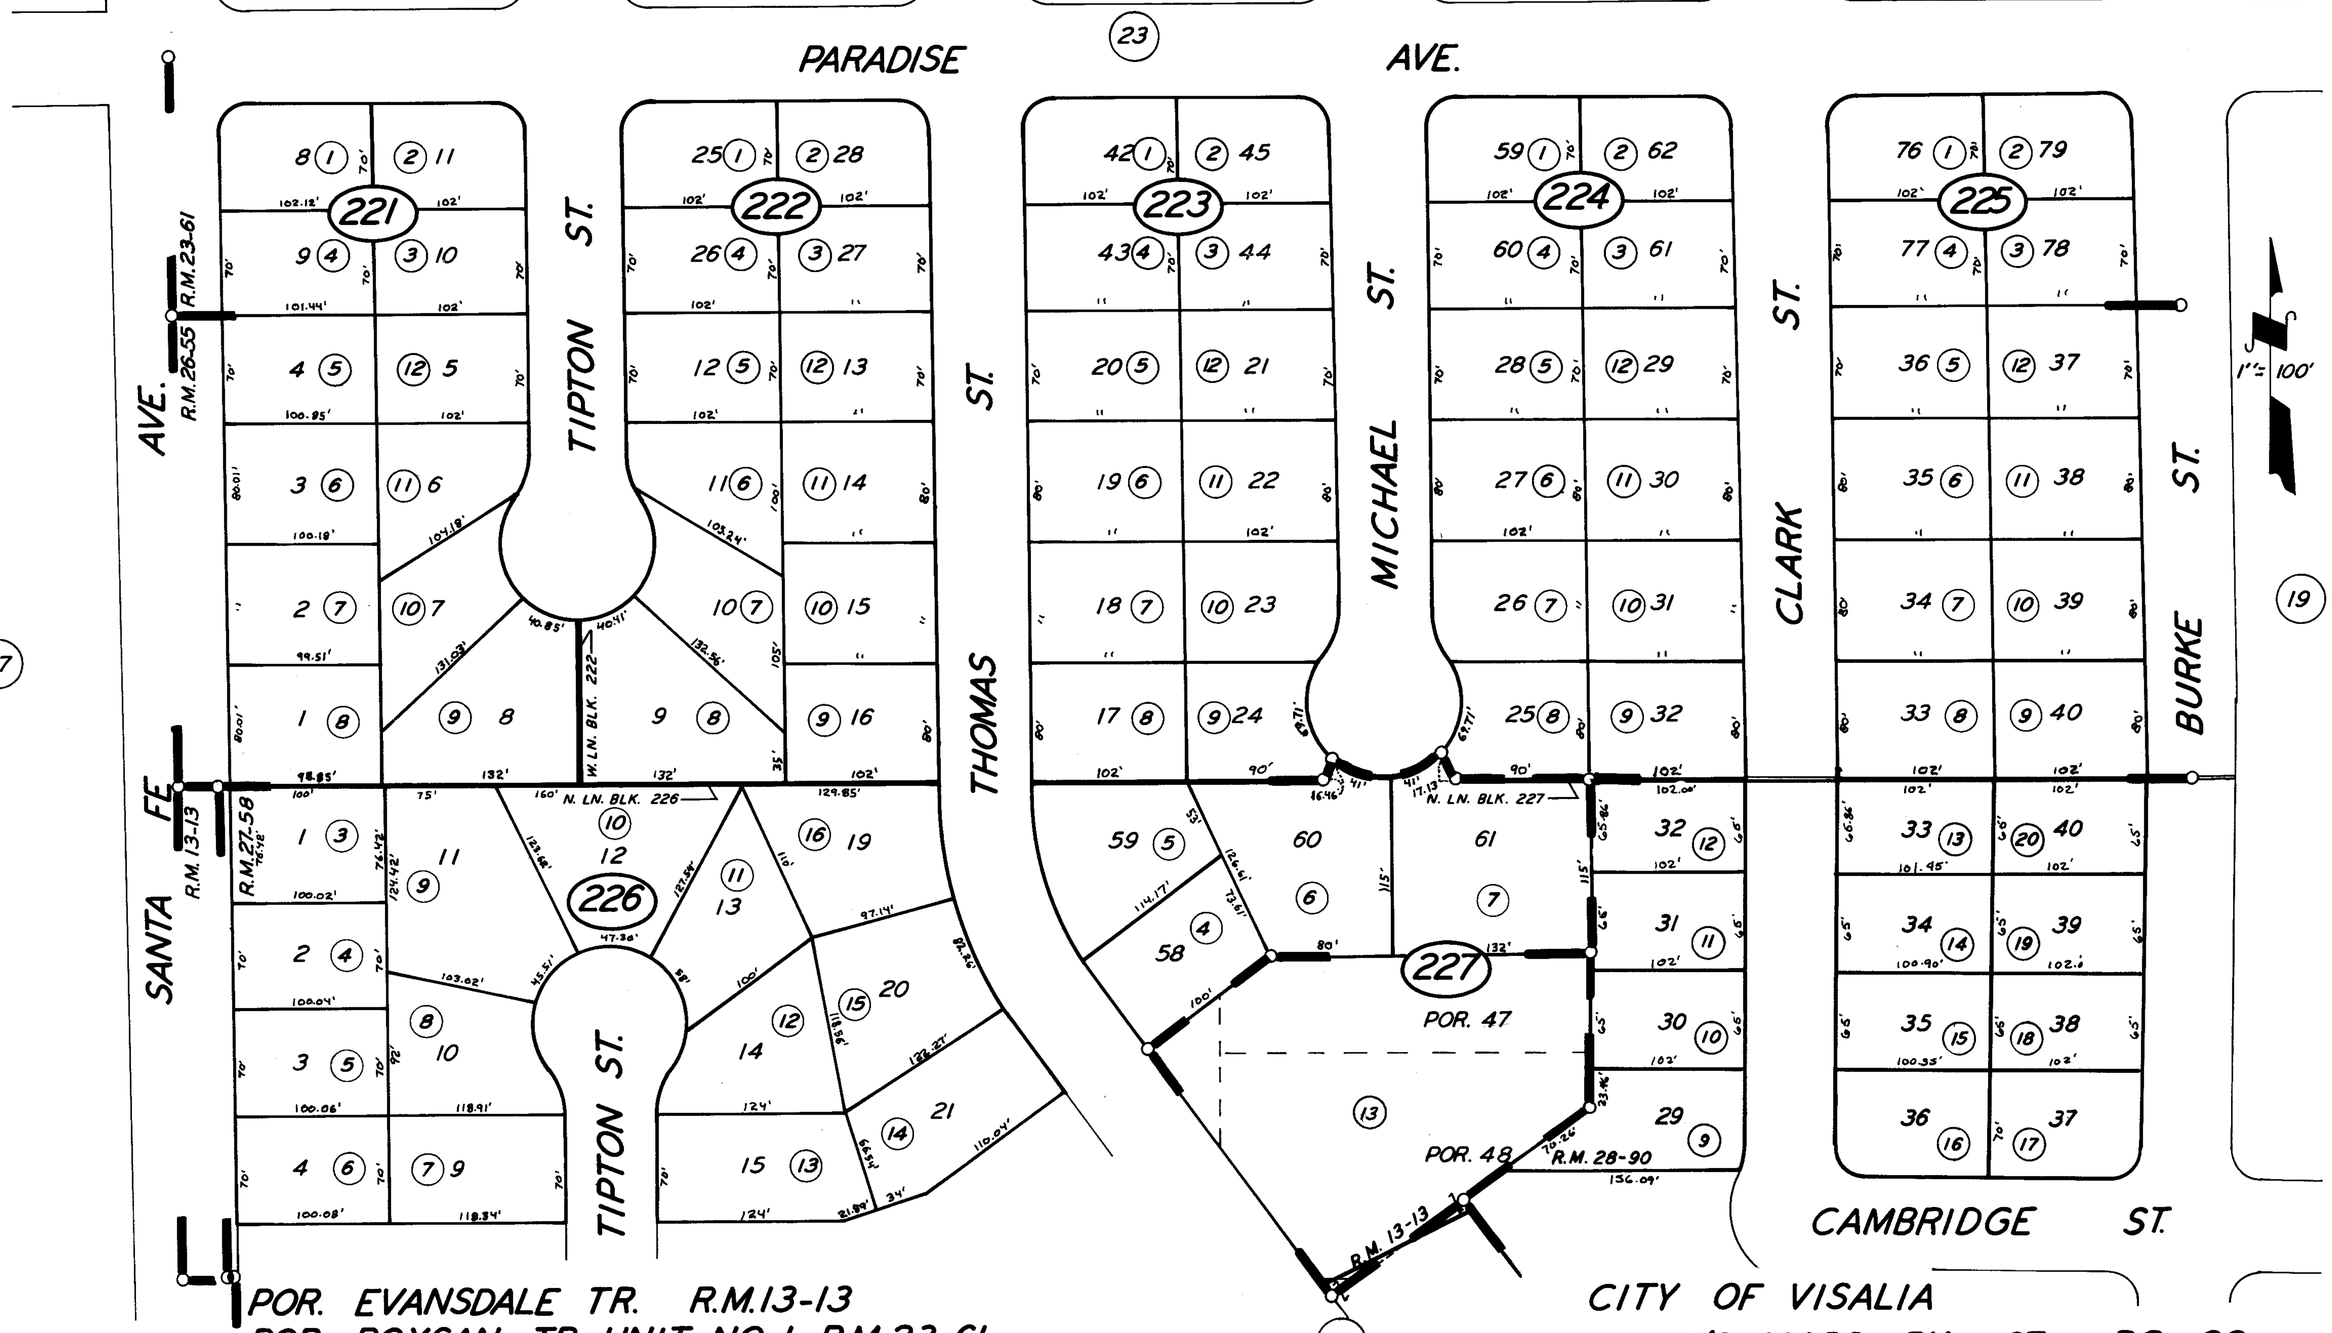

POR. EVANSDALE TR. R.M.13-13
POR. ROXSAN TR. UNIT NO. 1 R.M.23-61
POR. ROXSAN TR. UNIT NO. 2 R.M.26-55
POR. ROXSAN TR. UNIT NO. 3 R.M.27-58
POR. ROXSAN TR. UNIT. NO 4 R.M.28-90

CITY OF VISALIA
ASSESSOR'S MAPS BK. 97, PG. 22
COUNTY OF TULARE, CALIF.

NOTE—ASSESSOR'S BLOCK NUMBERS SHOWN IN ELIPSES
ASSESSOR'S PARCEL NUMBERS SHOWN IN CIRCLES