DISCLAIMER

THIS MAP WAS PREPARED FOR LOCAL PROPERTY ASSESSMENT PURPOSES ONLY. THE PARCELS SHOWN HEREON MAY NOT COMPLY WITH STATE AND LOCAL SUBDIVISION ORDINANCES. NO LIABILITY IS ASSUMED FOR THE USE OF THE INFORMATION HEREON.

REVISED: 8/16/2013
REASON: 2008-0075659
CAD TECH: NFL

POR. W 1/2 OF SE 1/4 SEC. 32, T.18S., R.25E., M.D.B. & M.

TAX CODE AREA 006-139

97-24

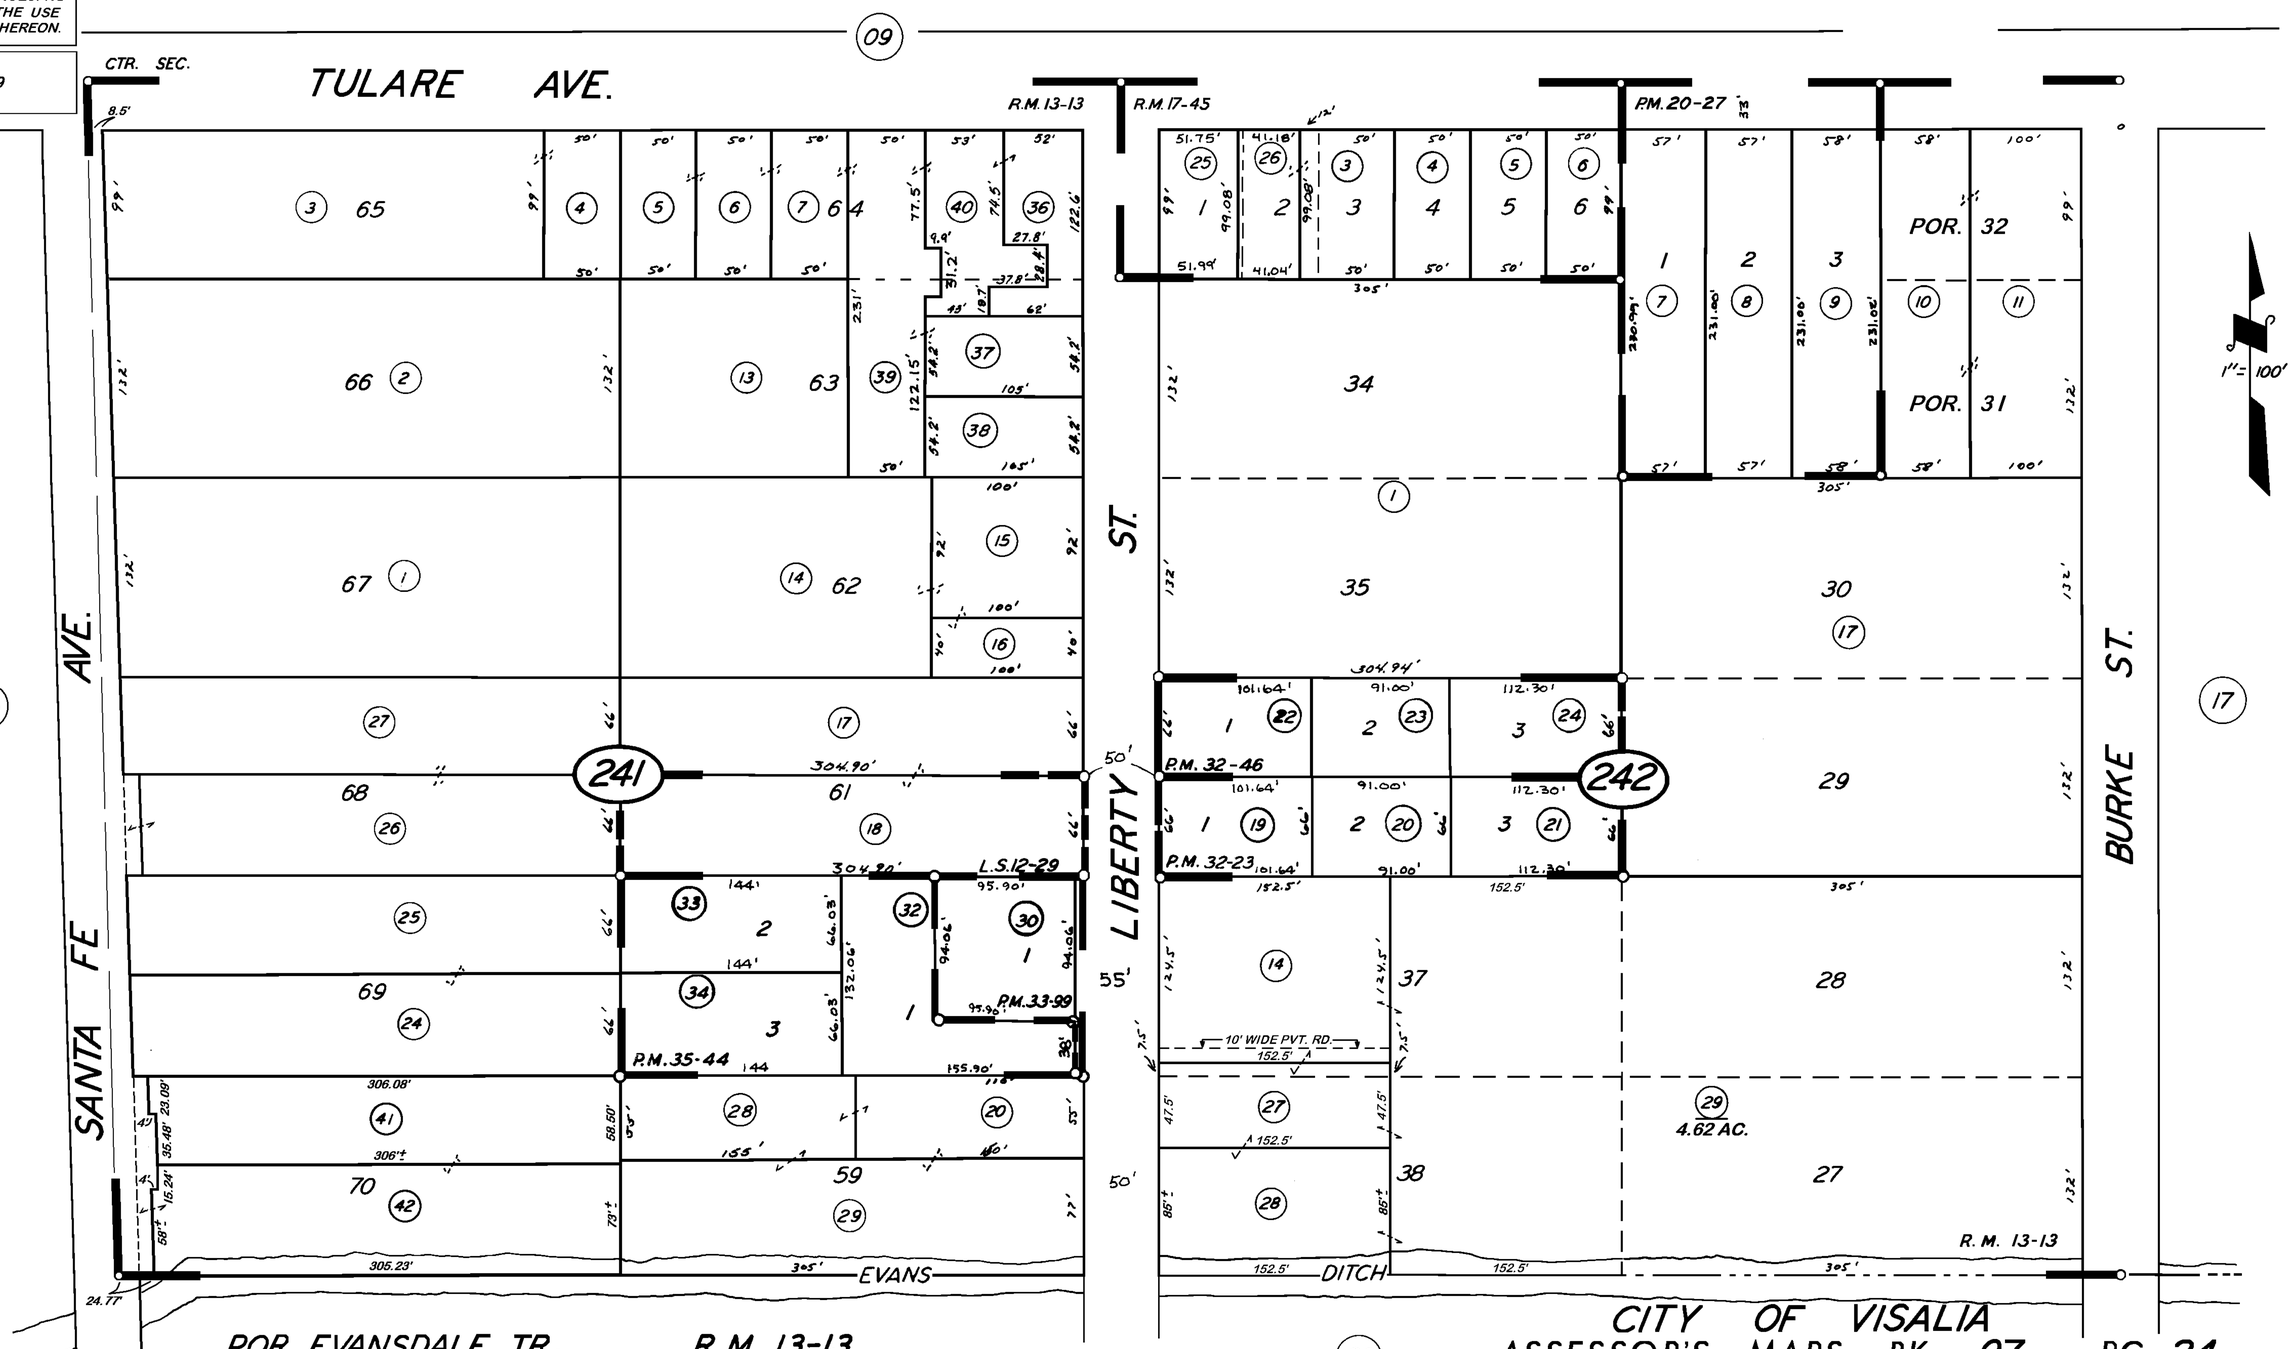

POR. EVANSDALE TR., R.M. 13-13
LIDDI TR., R.M. 17-45
RECORD OF SURVEY, L.S. 12-29
PARCEL MAP 1926, P.M. 20-27
PARCEL MAP 3122, P.M. 32-23
PARCEL MAP 3145, P.M. 32-46

PARCEL MAP 3297, P.M. 33-99
PARCEL MAP 3442, P.M. 35-44

CITY OF VISALIA
ASSESSOR'S MAPS BK. 97, PG. 24
COUNTY OF TULARE, CALIF.

NOTE — ASSESSOR'S BLOCK NUMBERS SHOWN IN ELLIPSES
ASSESSOR'S PARCEL NUMBERS SHOWN IN CIRCLES