DISCLAIMER

THIS MAP WAS PREPARED FOR LOCAL PROPERTY ASSESSMENT PURPOSES ONLY. THE PARCELS SHOWN HEREON MAY NOT COMPLY WITH STATE AND LOCAL SUBDIVISION ORDINANCES. NO LIABILITY IS ASSUMED FOR THE USE OF THE INFORMATION HEREON.

REVISED: 08/18/2011
REASON: 2000-0052249
CAD TECH: CBT

POR. W 1/2 OF SW 1/4 SEC. 32, T.18S., R.25E., M.D.B. & M.

TAX CODE AREA 097-30
006-139
006-003

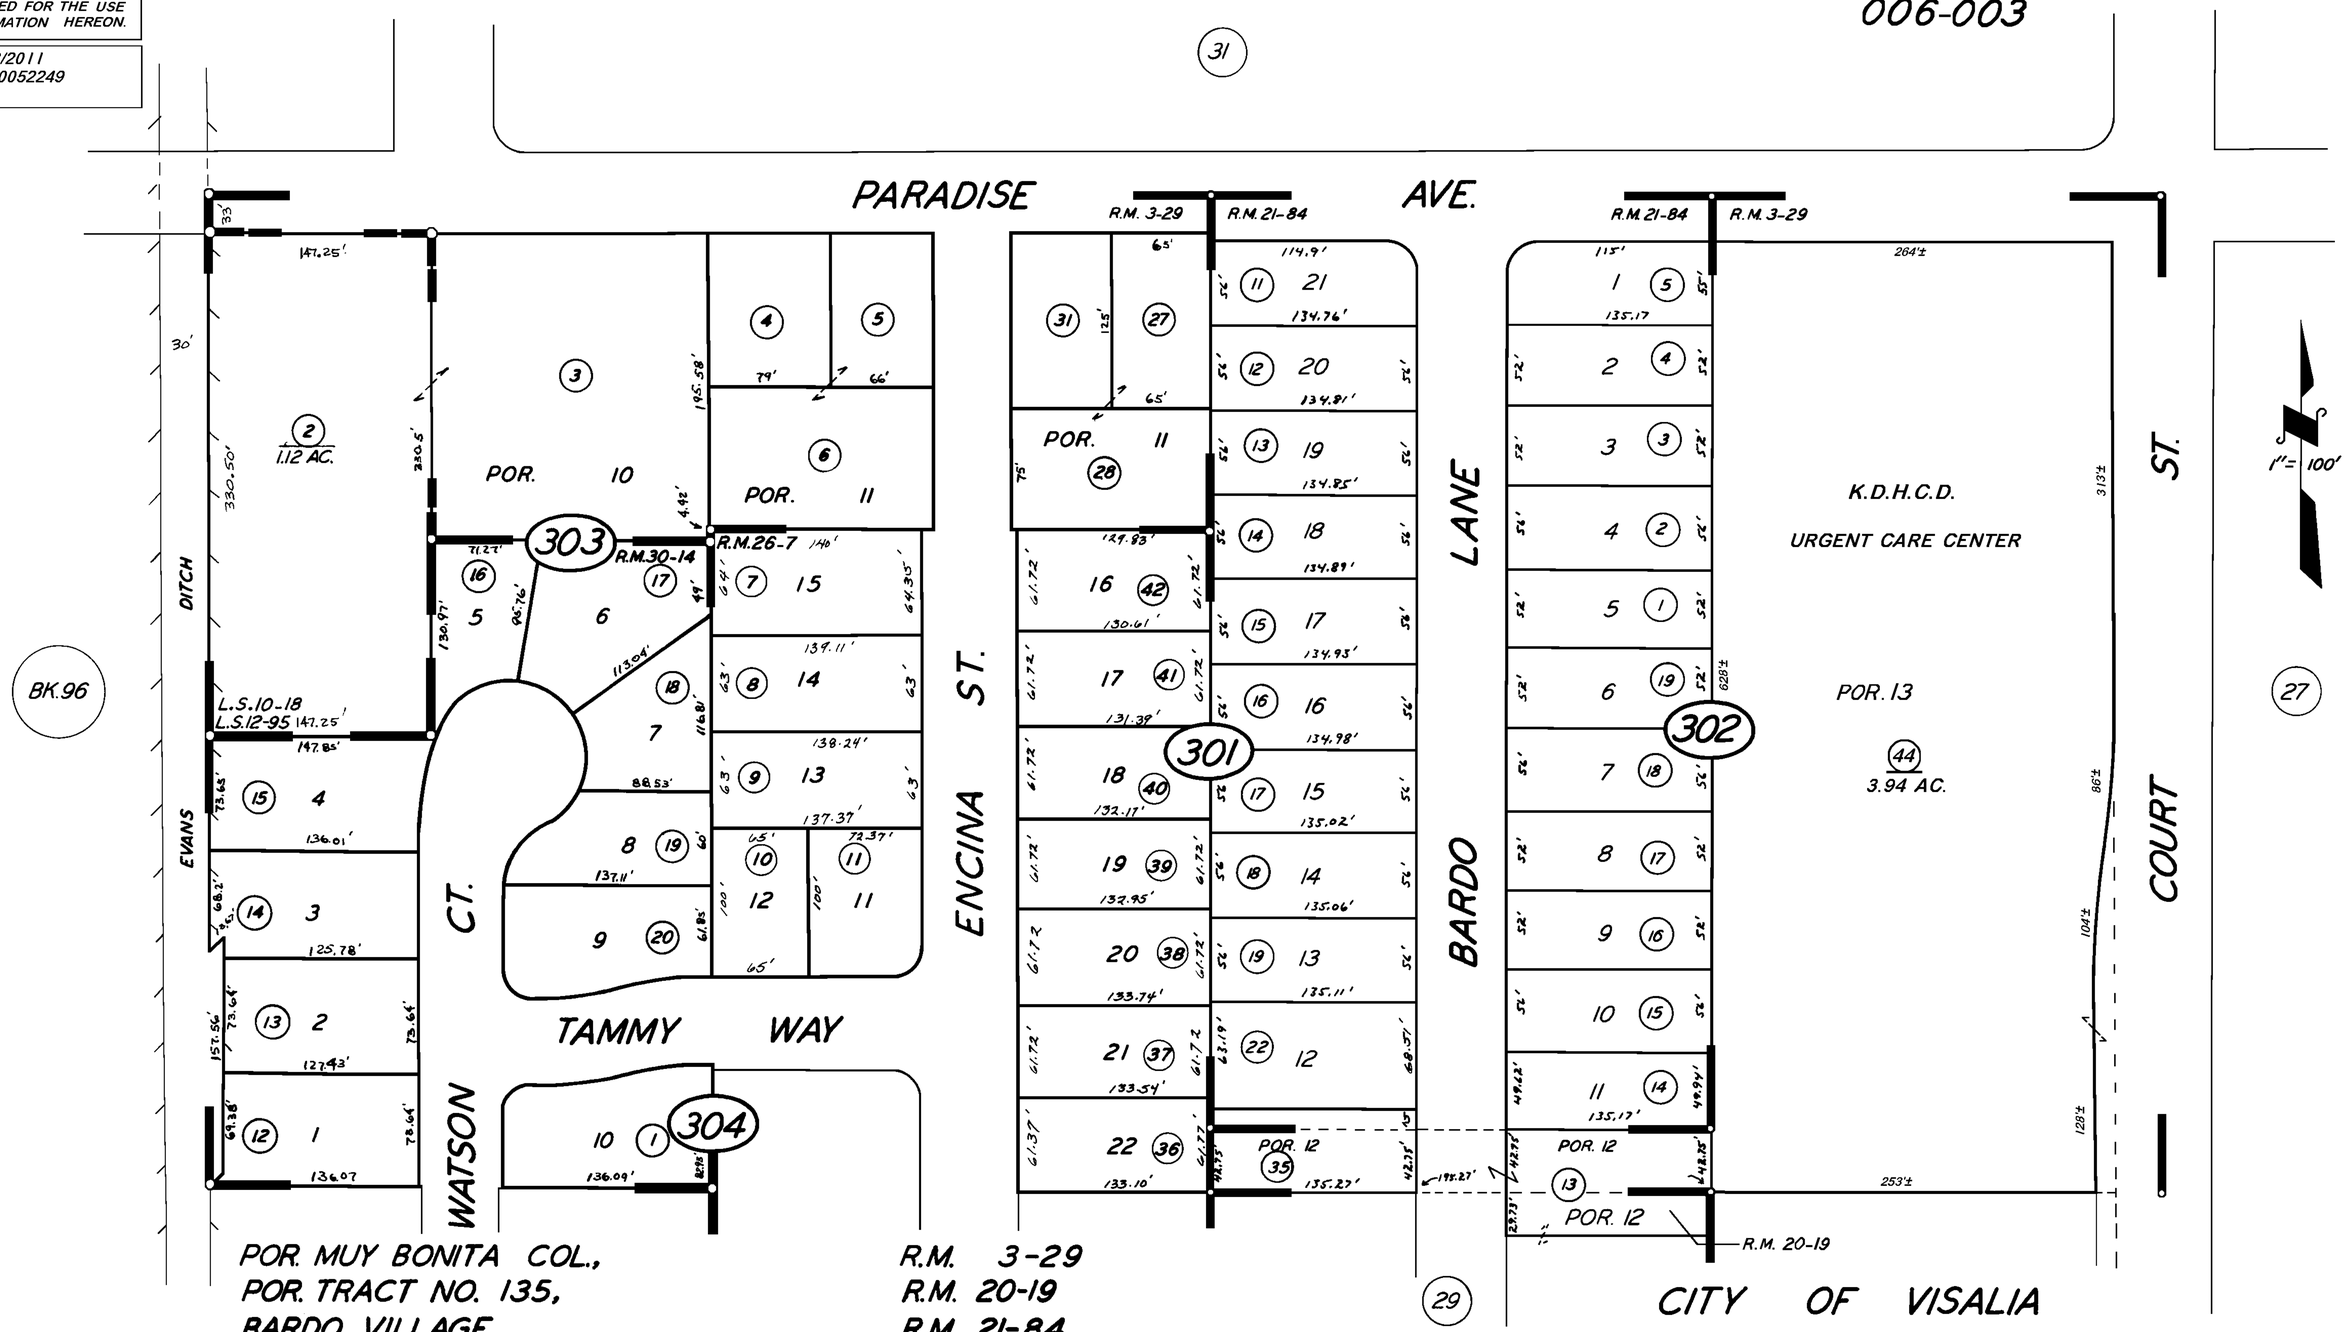

POR. MUY BONITA COL.,
POR. TRACT NO. 135,
BARDO VILLAGE,
POR. PARADISE ESTATES,
POR. SIERRA HEIGHTS,
RECORD OF SURVEY,
RECORD OF SURVEY,

R.M. 3-29
R.M. 20-19
R.M. 21-84
R.M. 26-7
R.M. 30-14
L.S. 12-95
L.S. 10-18

NOTE — ASSESSOR'S BLOCK NUMBERS SHOWN IN ELLIPSES
ASSESSOR'S PARCEL NUMBERS SHOWN IN CIRCLES

CITY OF VISALIA
ASSESSOR'S MAPS BK. 97, PG. 30
COUNTY OF TULARE, CALIF.