**DISCLAIMER**

*THIS MAP WAS PREPARED FOR LOCAL PROPERTY ASSESSMENT PURPOSES ONLY. THE PARCELS SHOWN HEREON MAY NOT COMPLY WITH STATE AND LOCAL SUBDIVISION ORDINANCES. NO LIABILITY IS ASSUMED FOR THE USE OF THE INFORMATION HEREON.*

REVISED: 07/14/2011
REASON: 2009-0081967
CAD TECH: RLW

# E ½ OF SW ¼ OF SE ¼ SEC. 28, T.18S., R.25E., M.D.B.&M.

TAX CODE AREA
6-010
6-011

**98-10**

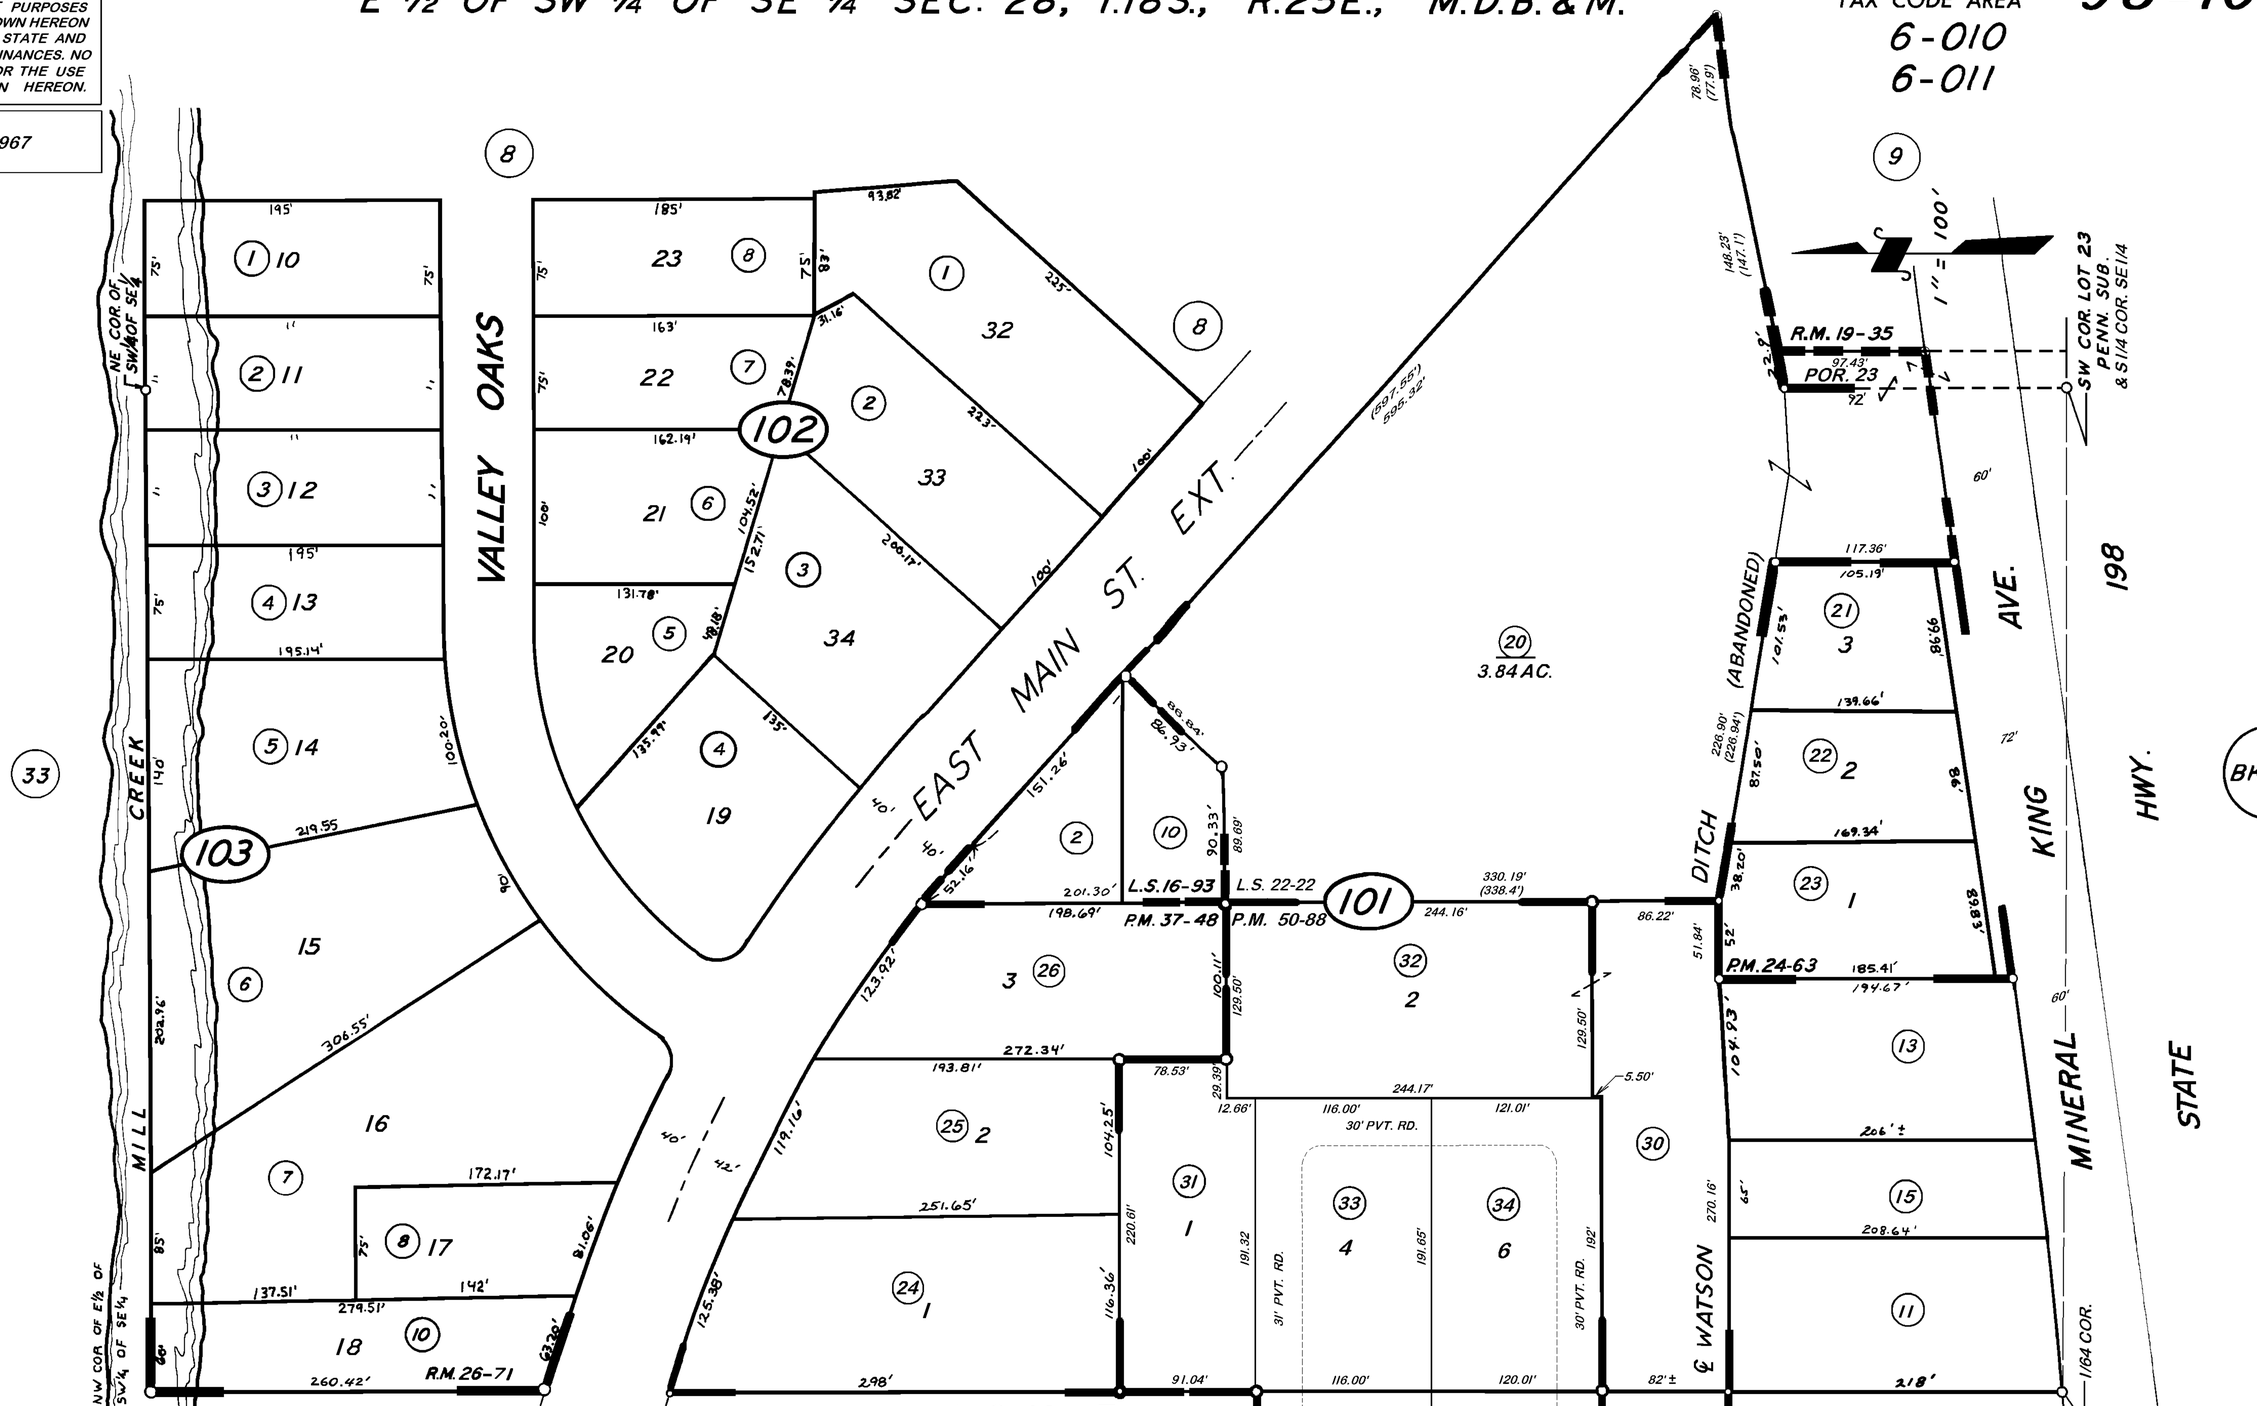


RECORD OF SURVEY, L.S. 16-93
POR. COOPMAN INDUSTRIAL PARK R.M. 26-71
POR. PENNEBAKER SUB. NO. 1 R.M. 19-35
PARCEL MAP 2362 P.M. 24-63
PARCEL MAP 3645 P.M. 37-48
RECORD OF SURVEY, L.S. 22-22
PARCEL MAP NO. 4983 P.M. 50-88

ASSESSOR'S MAPS BK. 98, PG. 10.
COUNTY OF TULARE, CALIF.

NOTE — ASSESSOR'S BLOCK NUMBERS SHOWN IN ELLIPSES
ASSESSOR'S PARCEL NUMBERS SHOWN IN CIRCLES