DISCLAIMER

THIS MAP WAS PREPARED FOR LOCAL PROPERTY ASSESSMENT PURPOSES ONLY. THE PARCELS SHOWN HEREON MAY NOT COMPLY WITH STATE AND LOCAL SUBDIVISION ORDINANCES. NO LIABILITY IS ASSUMED FOR THE USE OF THE INFORMATION HEREON.

REVISED: 07/14/2011
REASON: 2009-0081967
CAD TECH: RLW

W 1/2 SW 1/4 OF SE 1/4 SEC. 28, T.18S., R.25E., M.D.B.&M.

TAX CODE AREA
6-010
6-011

98-11

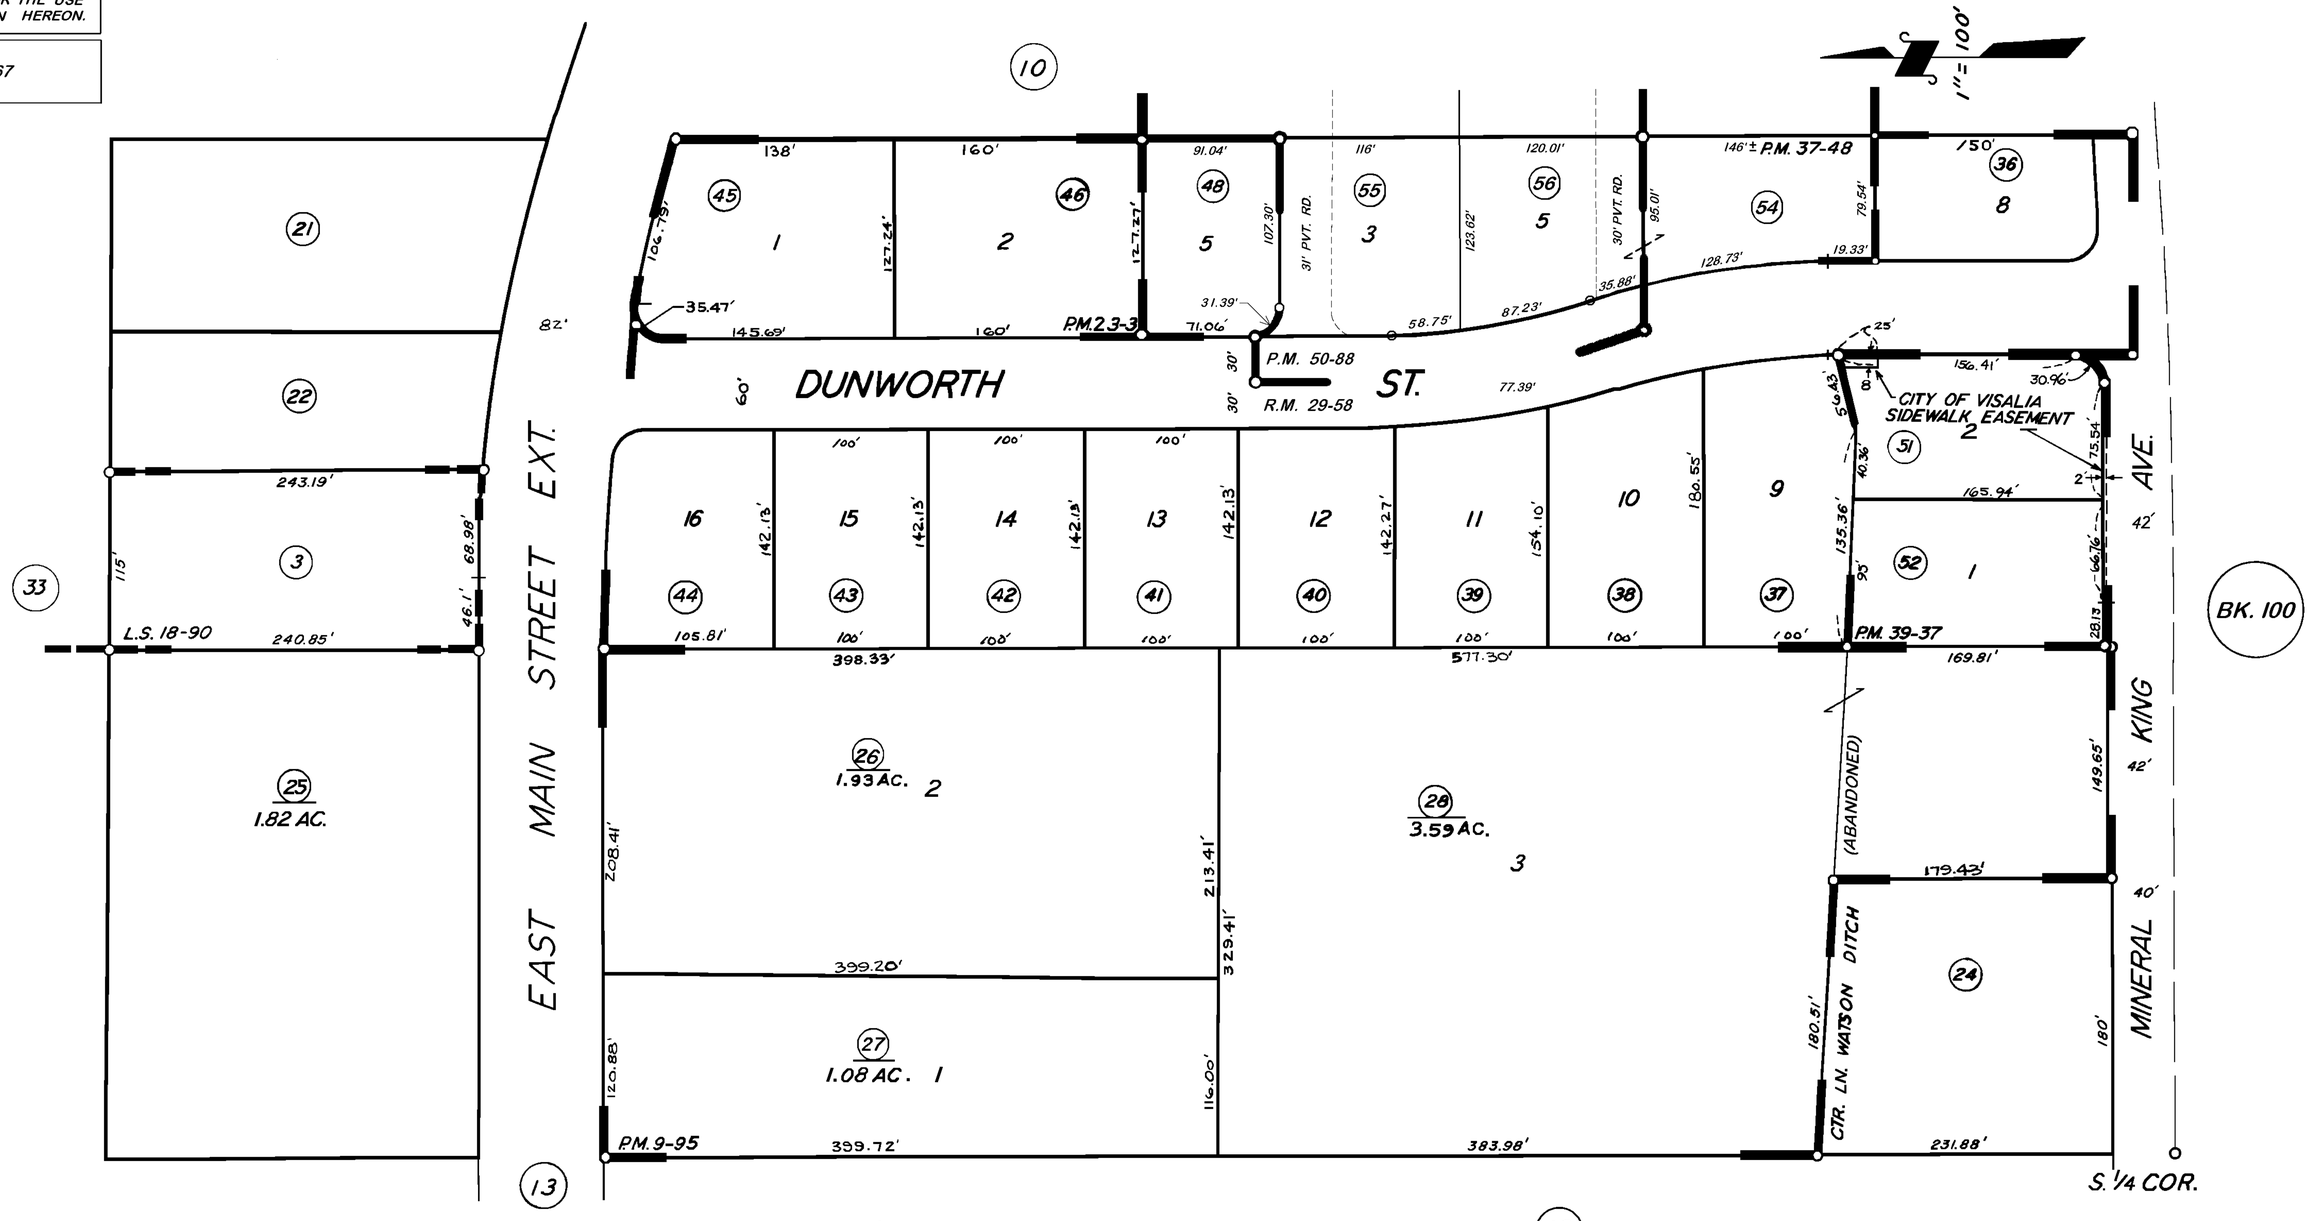

DUNWORTH INDUSTRIAL PARK	R.M. 29-58
PARCEL MAP 894	P.M. 9-95
PARCEL MAP 2202	P.M. 23-3
PARCEL MAP 3645	P.M. 37-48
PARCEL MAP 3834	P.M. 39-37
POR. RECORD OF SURVEY	L.S. 18-90
PARCEL MAP NO. 4983	P.M. 50-88

NOTE — ASSESSOR'S BLOCK NUMBERS SHOWN IN ELLIPSES
ASSESSOR'S PARCEL NUMBERS SHOWN IN CIRCLES

CITY OF VISALIA
ASSESSOR'S MAPS BK. 98, PG. 11.
COUNTY OF TULARE, CALIF.