**DISCLAIMER**

*THIS MAP WAS PREPARED FOR LOCAL PROPERTY ASSESSMENT PURPOSES ONLY. THE PARCELS SHOWN HEREON MAY NOT COMPLY WITH STATE AND LOCAL SUBDIVISION ORDINANCES. NO LIABILITY IS ASSUMED FOR THE USE OF THE INFORMATION HEREON.*

REVISED: 06/30/2011
REASON: 1996-0048659
CAD TECH: CBT

# N 1/2 OF SE 1/4 OF SW 1/4 SEC. 28, T.18S., R.25E., M.D.B.&M.

TAX CODE AREA 006-010

# 98-13

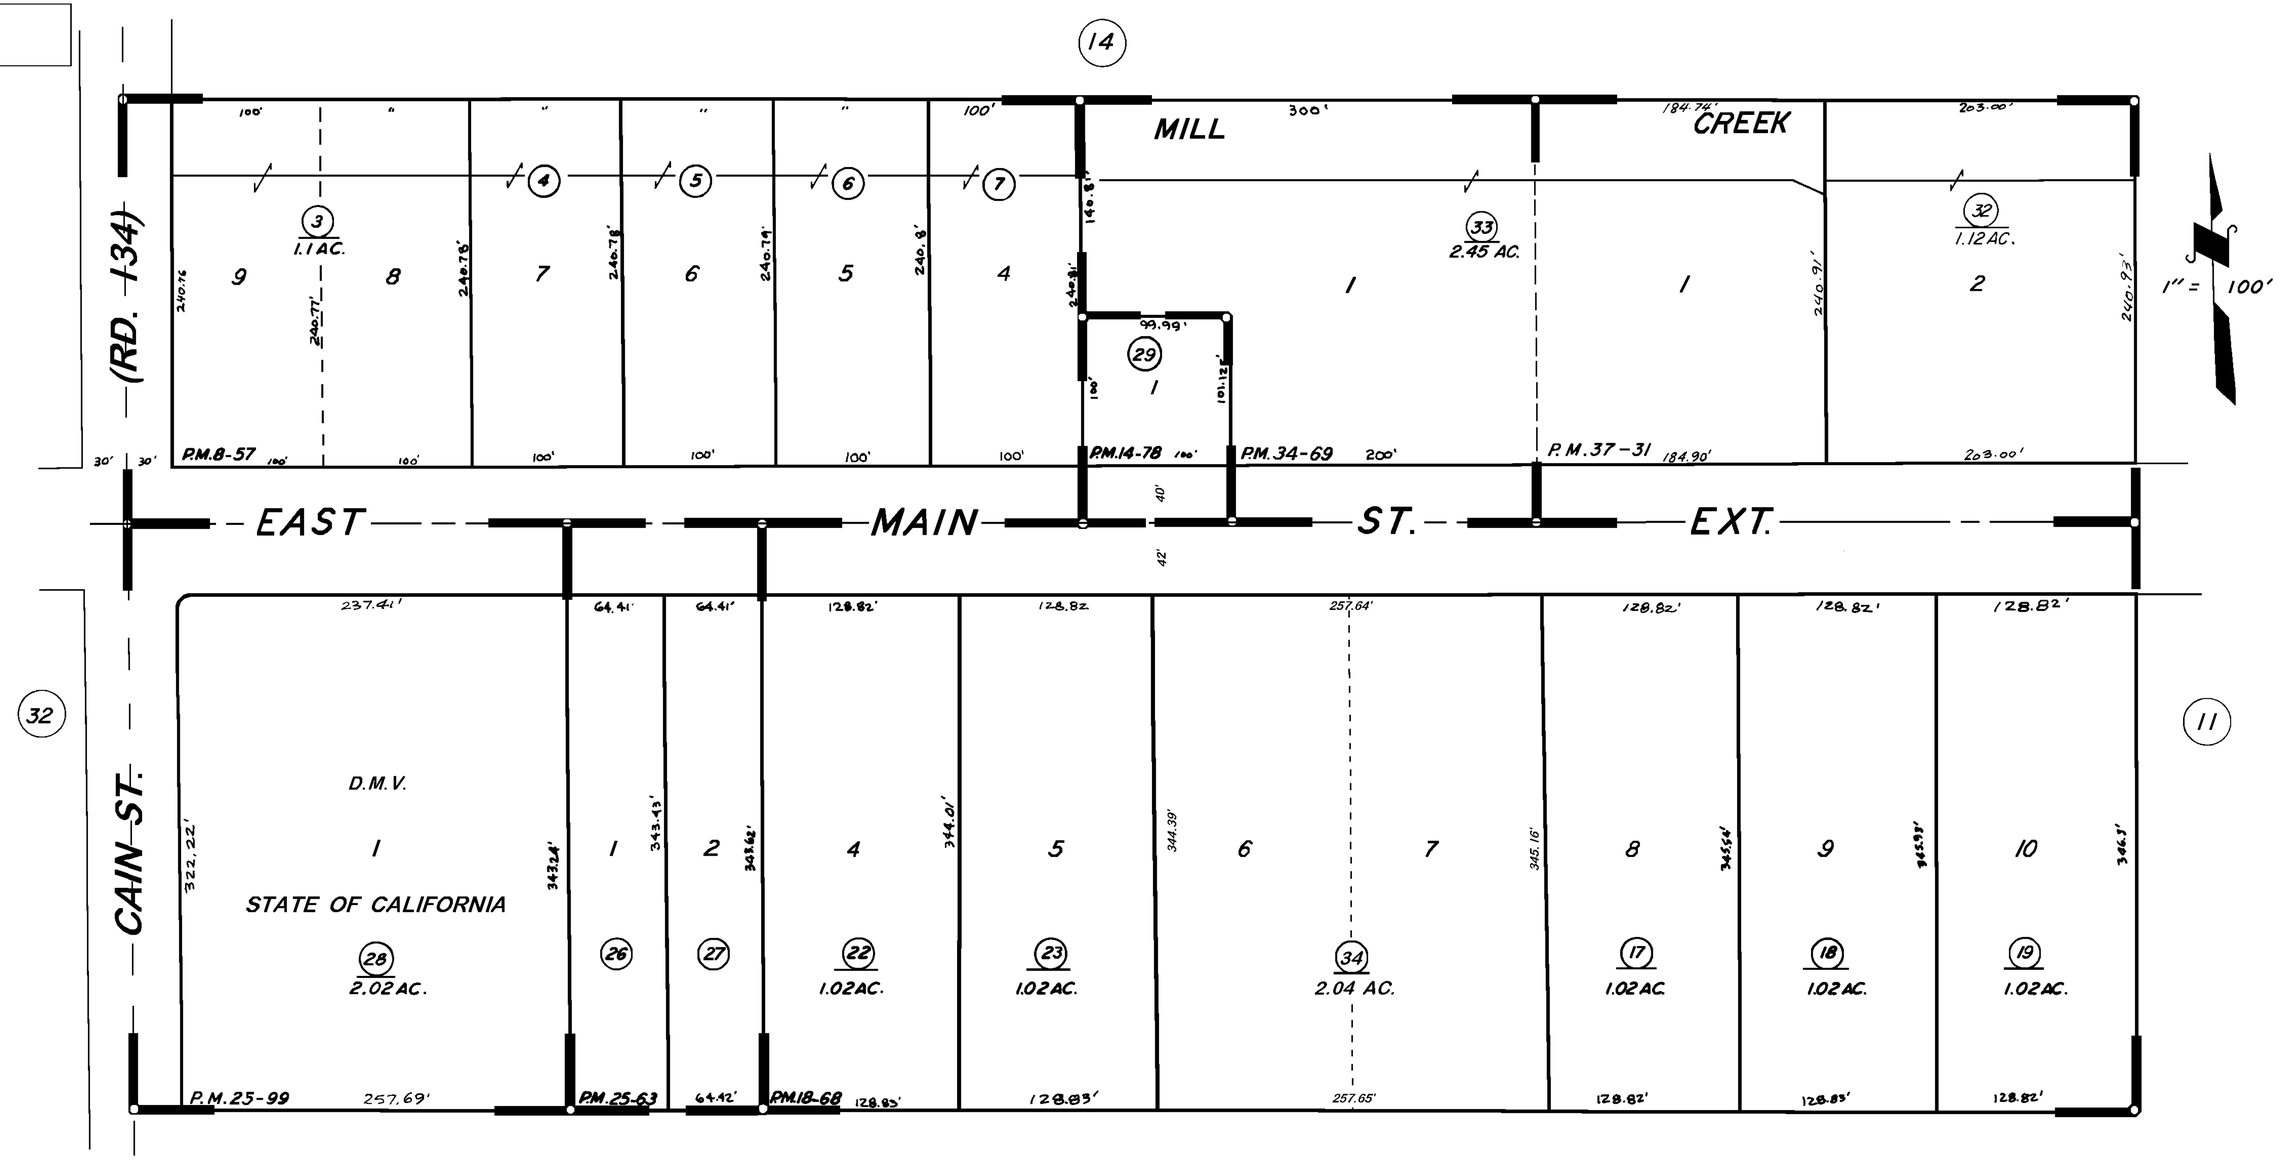


PARCEL MAP 757, P.M.8-57
PARCEL MAP 1377, P.M.14-78
PARCEL MAP 1767, P.M.18-68
PARCEL MAP 2462, P.M.25-63
PARCEL MAP 2498, P.M.25-99
PARCEL MAP 3367, P.M.34-69
PARCEL MAP 3628, P.M.37-31

NOTE — ASSESSOR'S BLOCK NUMBERS SHOWN IN ELLIPSES
ASSESSOR'S PARCEL NUMBERS SHOWN IN CIRCLES

## CITY OF VISALIA
ASSESSOR'S MAPS BK. 98, PG. 13.
COUNTY OF TULARE, CALIF.