S1/2 OF SW1/4 OF NW1/4 SEC. 28, T.18S., R.25E., M.D.B.&M.

Tax Area Codes 098–15
006–096

DISCLAIMER

THIS MAP WAS PREPARED FOR LOCAL PROPERTY ASSESSMENT PURPOSES ONLY AND THE PARCELS SHOWN HEREON MAY NOT COMPLY WITH STATE AND LOCAL SUBDIVISION ORDINANCES, AND NO LIABILITY IS ASSUMED FOR THE USE OF THE INFORMATION SHOWN HEREON. R & T CODE SEC. 327, 408.3, ETC.

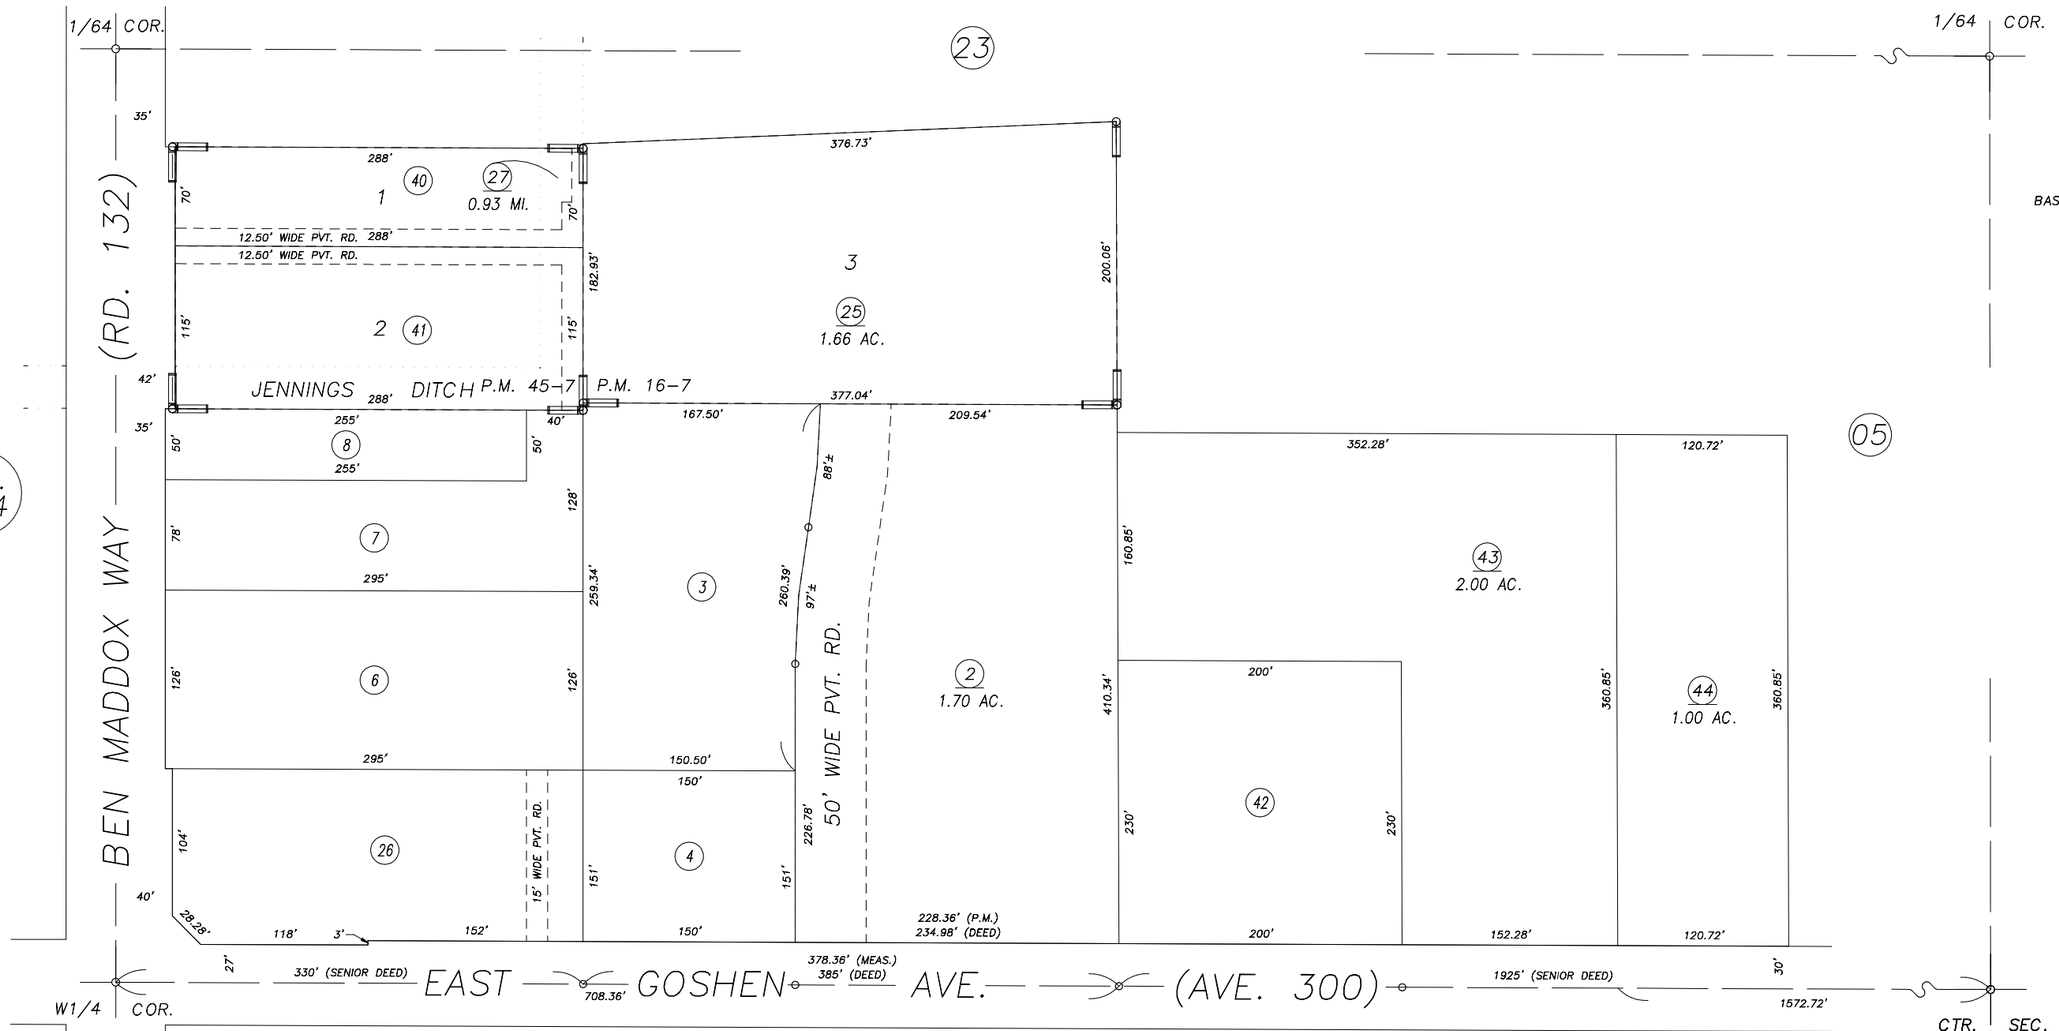

POR. PARCEL MAP NO. 1506, P.M. 16–7
PARCEL MAP NO. 4402, P.M. 45–07

CITY OF VISALIA
ASSESSOR'S MAPS BK.098 , PG.15
COUNTY OF TULARE, CALIFORNIA, U.S.A.

NOTE: Assessor's Parcel Numbers Shown in Circles (1)
Assessor's Block Numbers Shown in Ellipses (123)

REVISION	DATE	TECH
INACTIVATED APN 14	05/14/2015	RLW