DISCLAIMER

THIS MAP WAS PREPARED FOR LOCAL PROPERTY ASSESSMENT PURPOSES ONLY AND THE PARCELS SHOWN HEREON MAY NOT COMPLY WITH STATE AND LOCAL SUBDIVISION ORDINANCES, AND NO LIABILITY IS ASSUMED FOR THE USE OF THE INFORMATION SHOWN HEREON.

# S1/2 OF NW1/4 SEC.21, T.18S., R.25E., M.D.B.&M.

Tax Area Codes 098–22

153–002 006–000
006–005 006–067
006–190

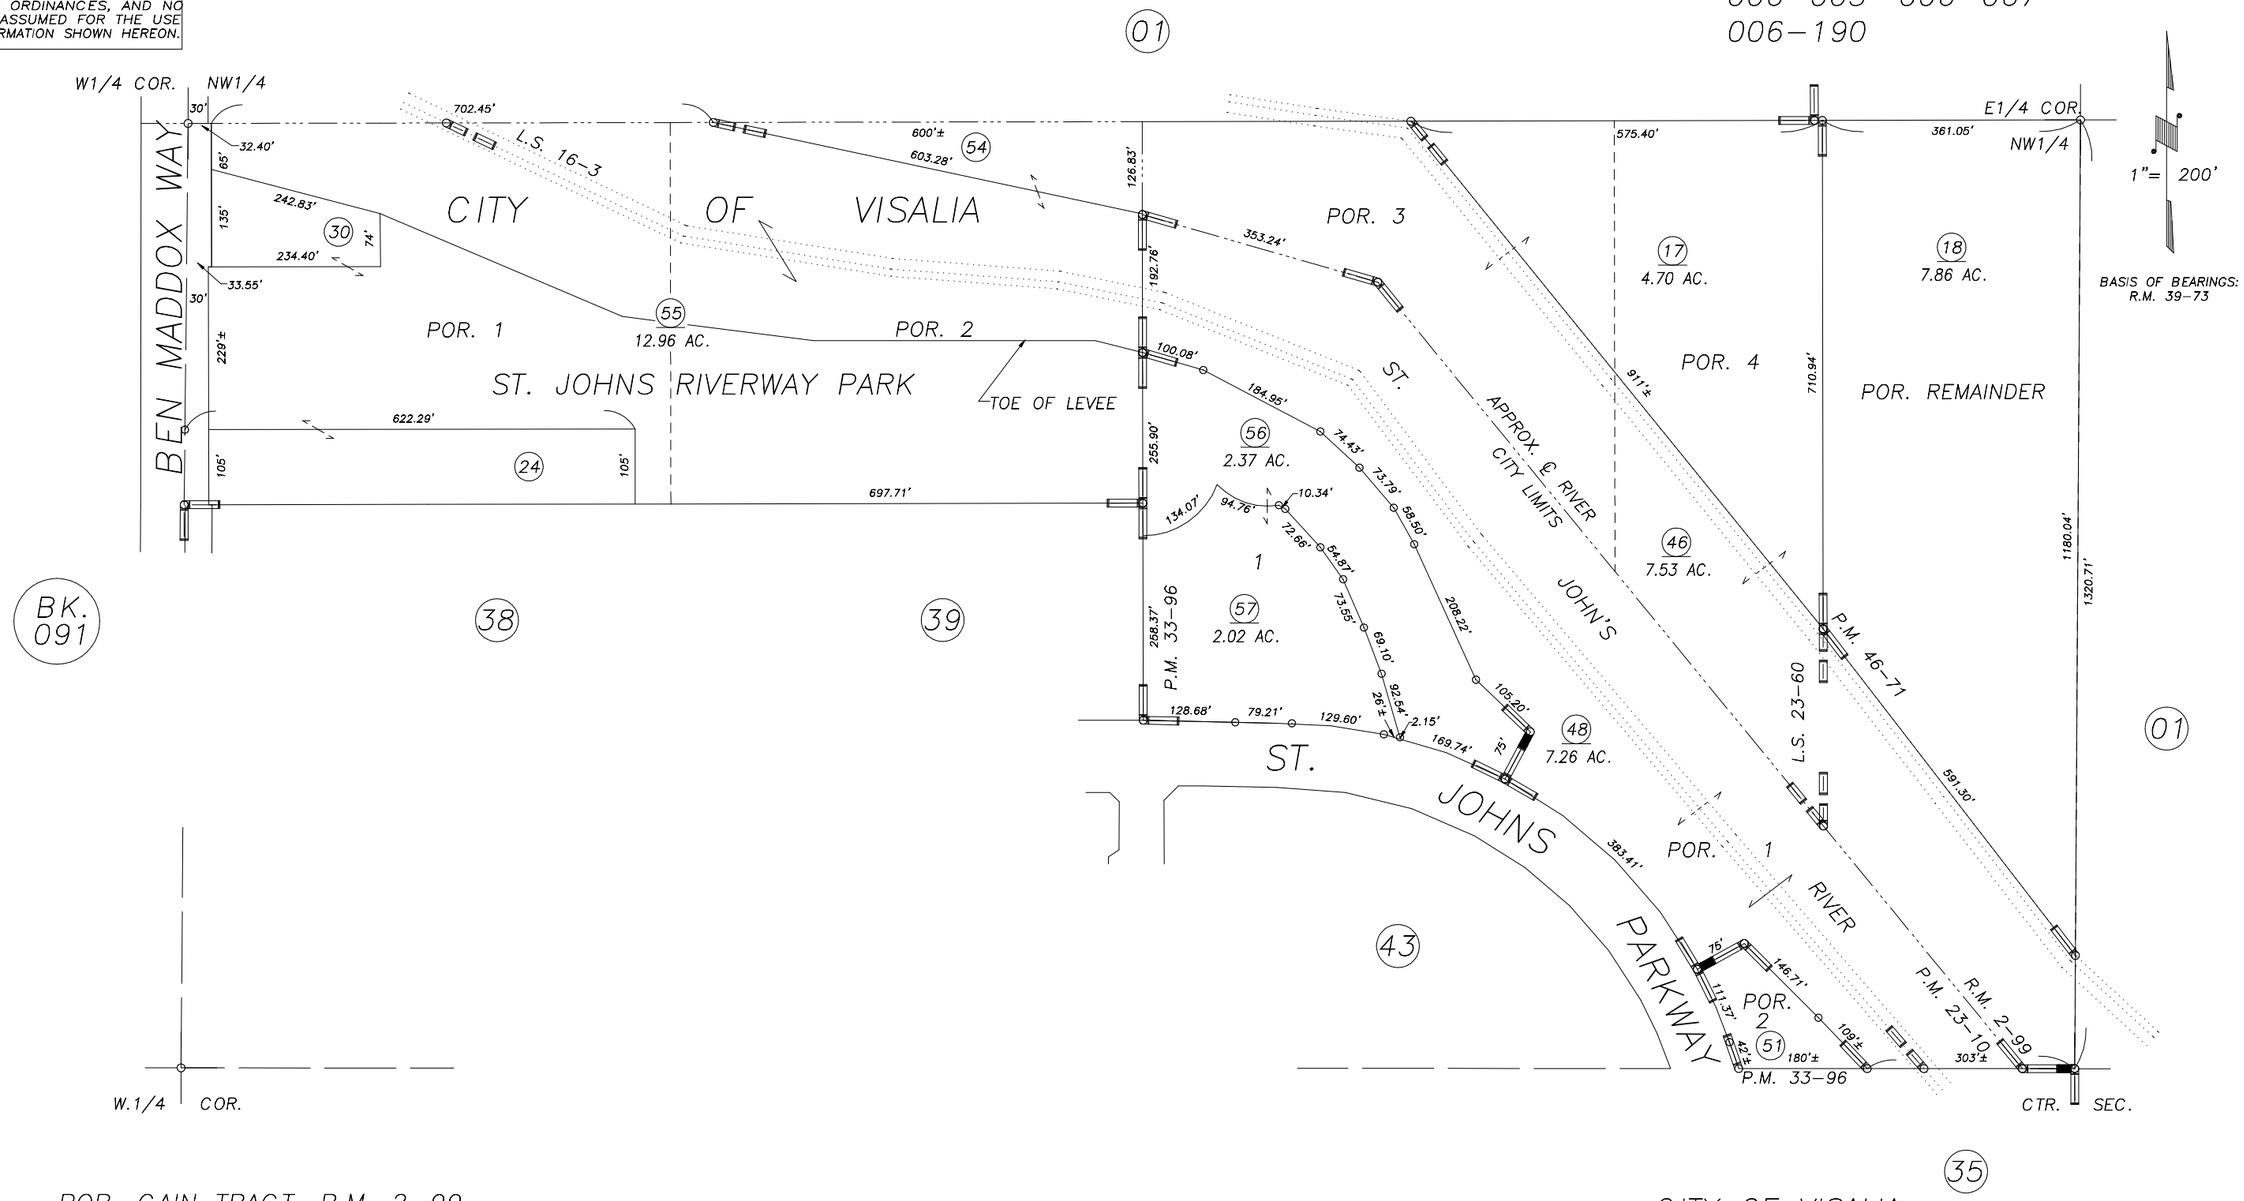


POR. CAIN TRACT, R.M. 2–99
PARCEL MAP NO. 2209, P.M. 23–10
PARCEL MAP NO. 2528, P.M. 26–29
PARCEL MAP NO. 3294, P.M. 33–96
POR. RECORD OF SURVEY, L.S. 16–3 (ST. JOHNS RIVER)
POR. RECORD OF SURVEY, L.S. 23–60
POR. PARCEL NO. MAP 4566, P.M. 46–71

CITY OF VISALIA
ASSESSOR'S MAPS BK.098 , PG.22
COUNTY OF TULARE, STATE OF CALIFORNIA, U.S.A.

NOTE: Assessor's Parcel Numbers Shown in Circles (1)
Assessor's Block Numbers Shown in Elipses (123)

| REVISION | DATE | TECH |
|---|---|---|
| 2005–0109718 | 12/21/2007 | ASG |