DISCLAIMER

THIS MAP WAS PREPARED FOR LOCAL PROPERTY ASSESSMENT PURPOSES ONLY AND THE PARCELS SHOWN HEREON MAY NOT COMPLY WITH STATE AND LOCAL SUBDIVISION ORDINANCES, AND NO LIABILITY IS ASSUMED FOR THE USE OF THE INFORMATION SHOWN HEREON.

POR. S 1/2 OF SW 1/4 SECTION 28, T.18S., R.25E., M.D.B. & M.

Tax Area Code
6-010
6-098

98-32

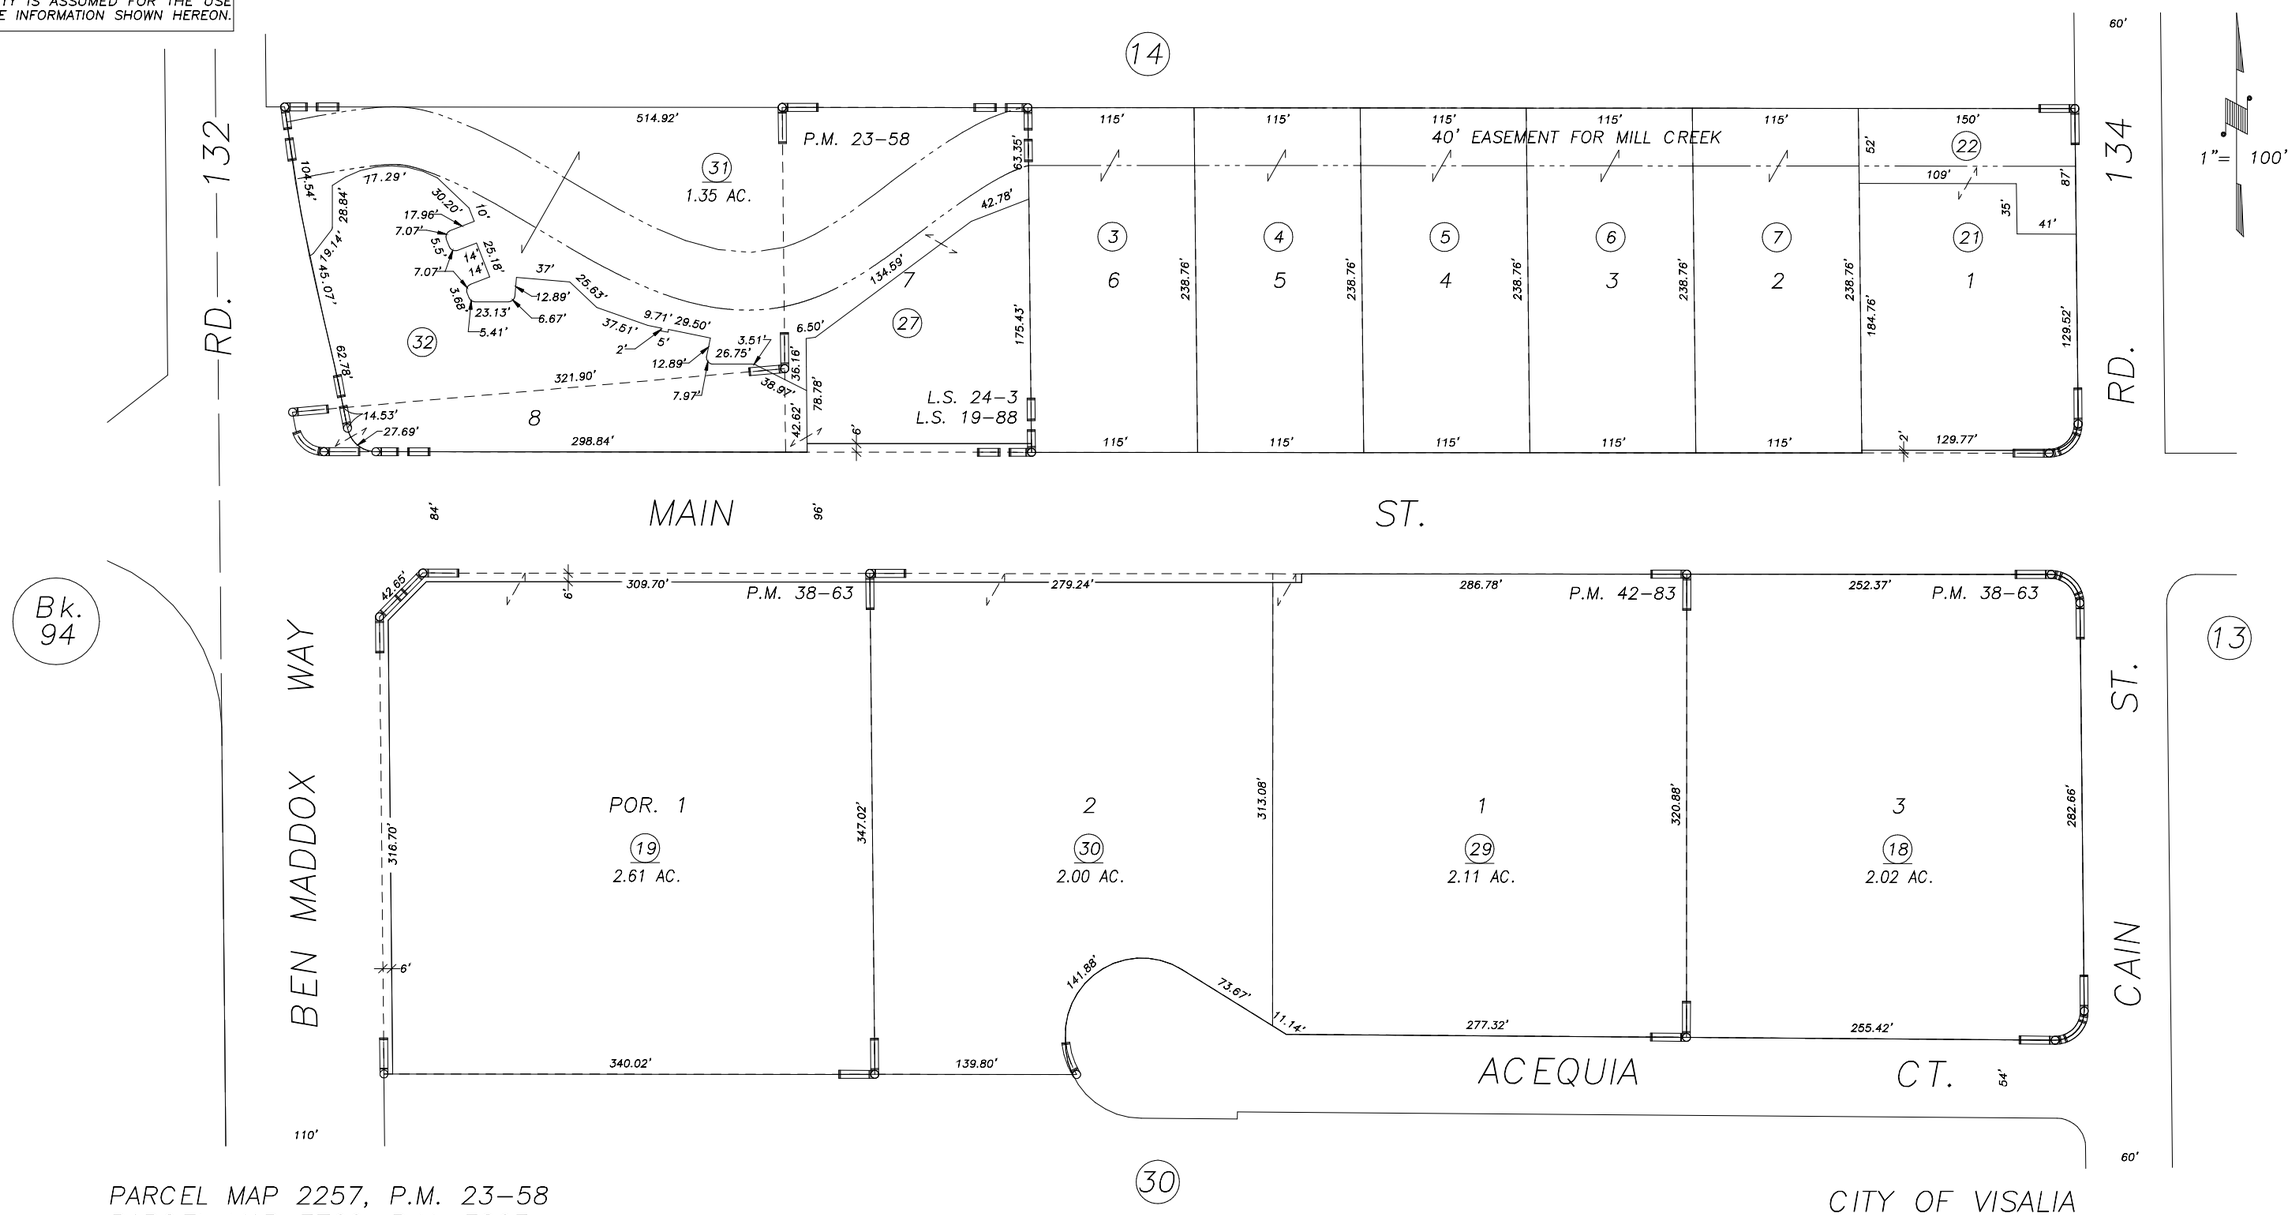

LLA 98-11	3/24/99	KPT
REVISION	DATE	BY

PARCEL MAP 2257, P.M. 23-58
PARCEL MAP 3760, P.M. 3863
RECORD OF SURVEY, L.S. 19-88
POR. PARCEL MAP 4179, P.M. 42-83
RECORD OF SURVEY, L.S. 24-3

NOTE: Assessor's Block Numbers Shown in Ellipses
Assessor's Parcel Numbers Shown in Circles

CITY OF VISALIA
ASSESSOR'S MAPS BK. 098 , PG. 32 .
COUNTY OF TULARE, CALIF.

99/00