N1/2 OF NW1/4 OF SE1/4 SEC.28, T.18S, R.25E., M.D.B.&M.

Tax Area Codes 098–34
006–010
006–125

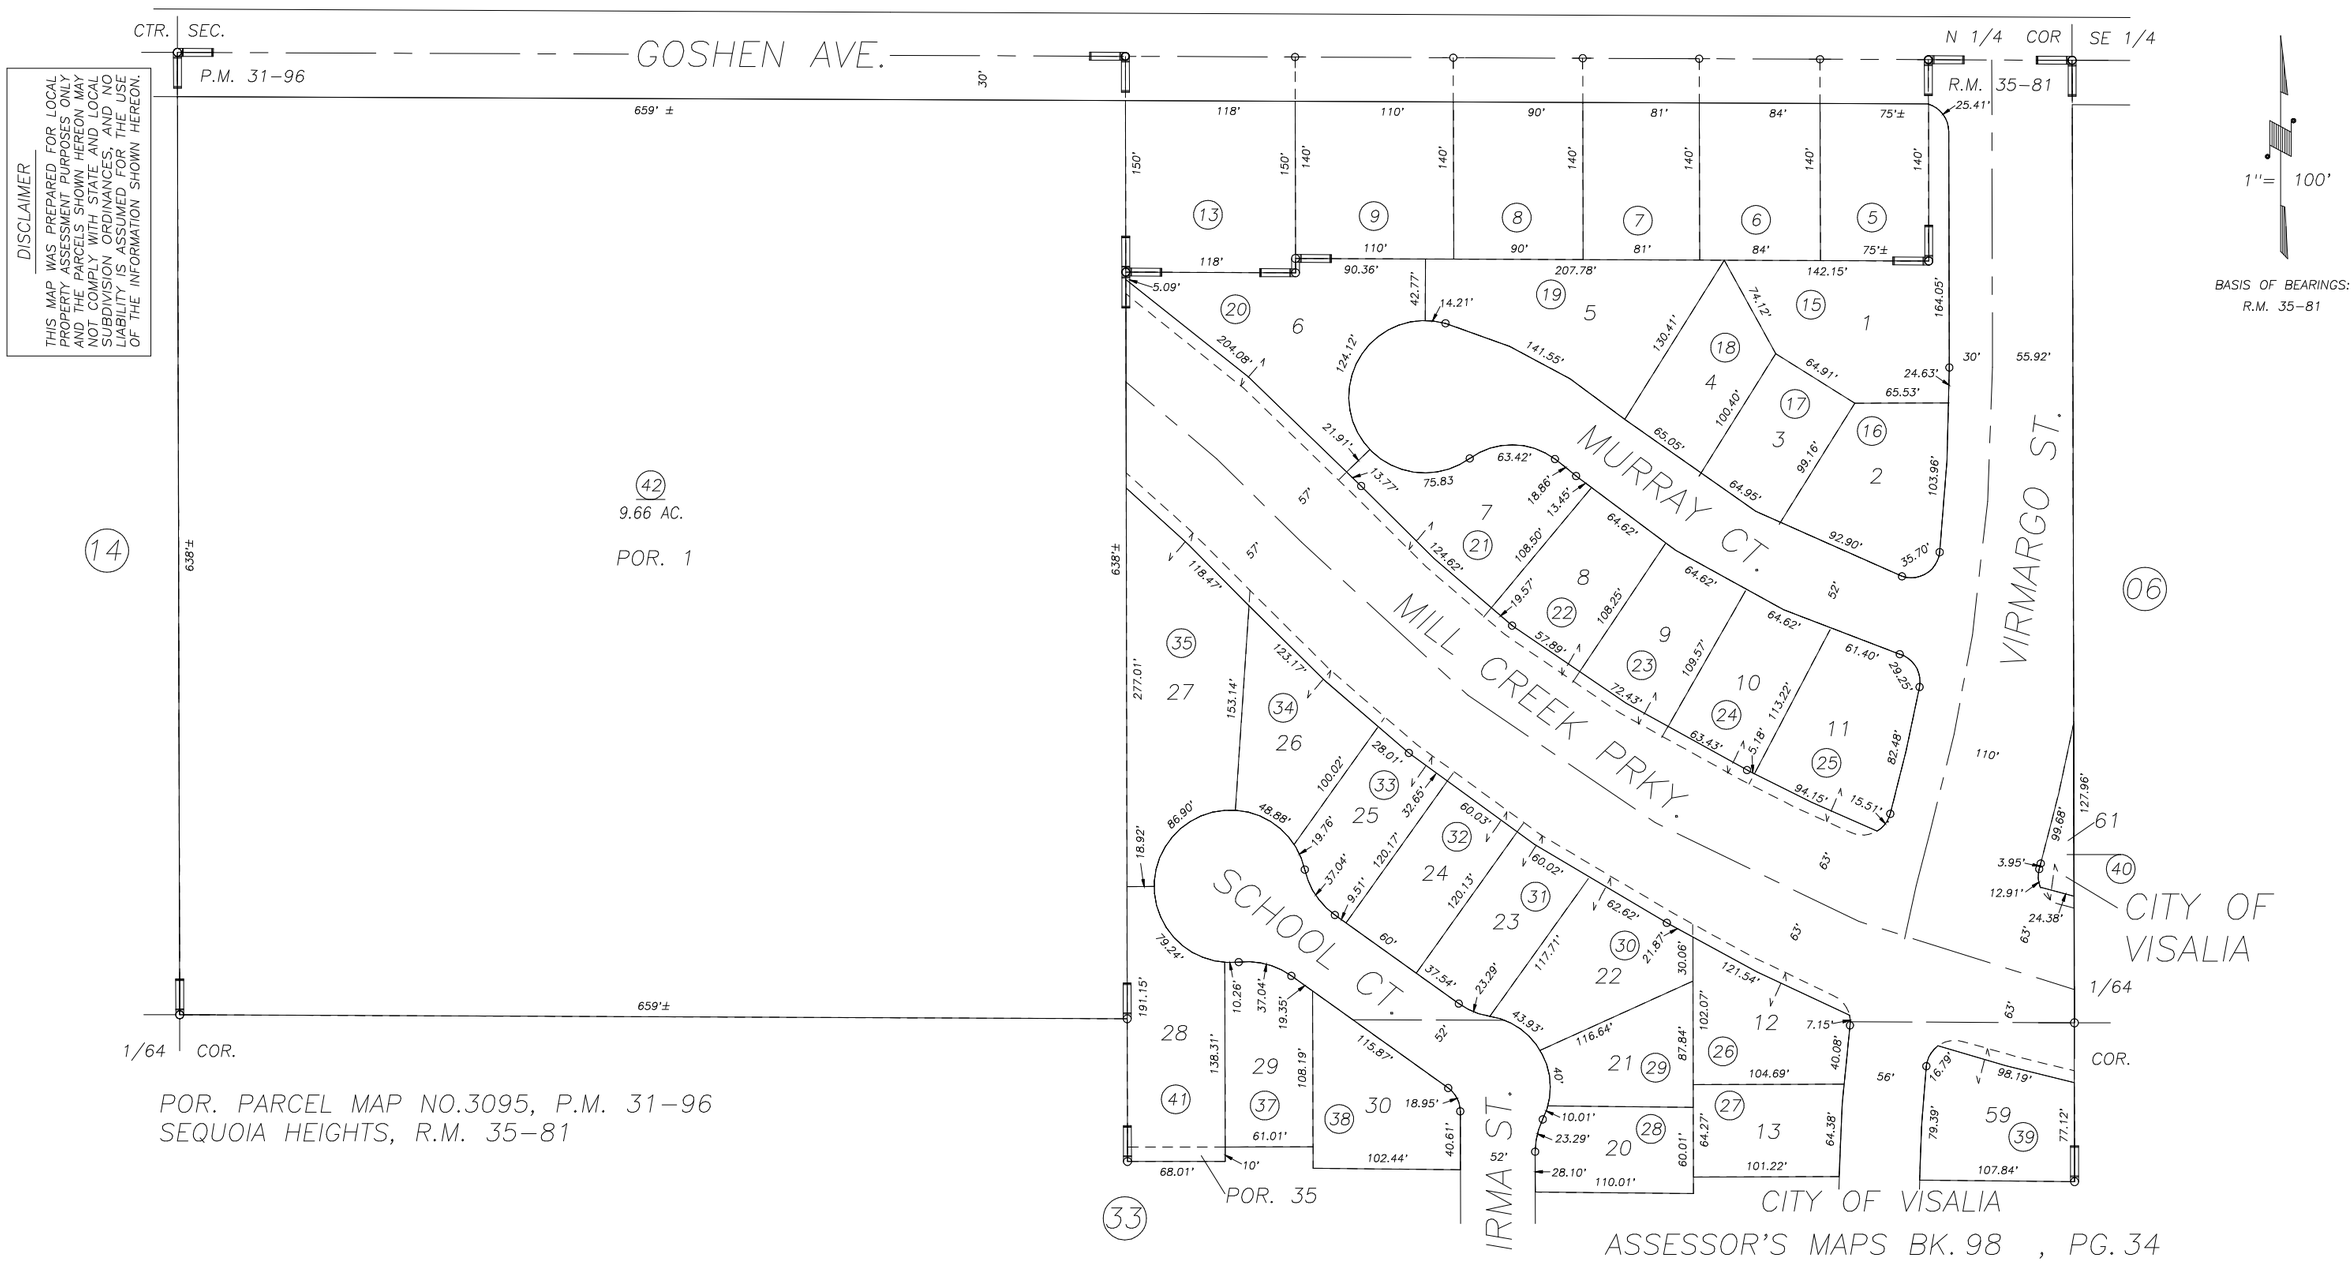

DISCLAIMER

THIS MAP WAS PREPARED FOR LOCAL PROPERTY ASSESSMENT PURPOSES ONLY AND THE PARCELS SHOWN HEREON MAY NOT COMPLY WITH STATE AND LOCAL SUBDIVISION ORDINANCES, AND NO LIABILITY IS ASSUMED FOR THE USE OF THE INFORMATION SHOWN HEREON.

ASSESSOR'S MAPS BK. 98 , PG. 34
COUNTY OF TULARE, CALIFORNIA, U.S.A.

NOTE: Assessor's Parcel Numbers Shown in Circles (1)
Assessor's Block Numbers Shown in Elipses (123)

2005–I–COMBINE	09/01/2005	ASG
REVISION	DATE	TECH