S1/2 OF SW1/4 OF SE1/4 SEC21, T.18S., R.25E., M.D.B.&M.

Tax Area Codes 098–51
006–000
006–137

DISCLAIMER

THIS MAP WAS PREPARED FOR LOCAL PROPERTY ASSESSMENT PURPOSES ONLY AND THE PARCELS SHOWN HEREON MAY NOT COMPLY WITH STATE AND LOCAL SUBDIVISION ORDINANCES, AND NO LIABILITY IS ASSUMED FOR THE USE OF THE INFORMATION SHOWN HEREON. R & T CODE SEC. 327, 408.3, ETC.

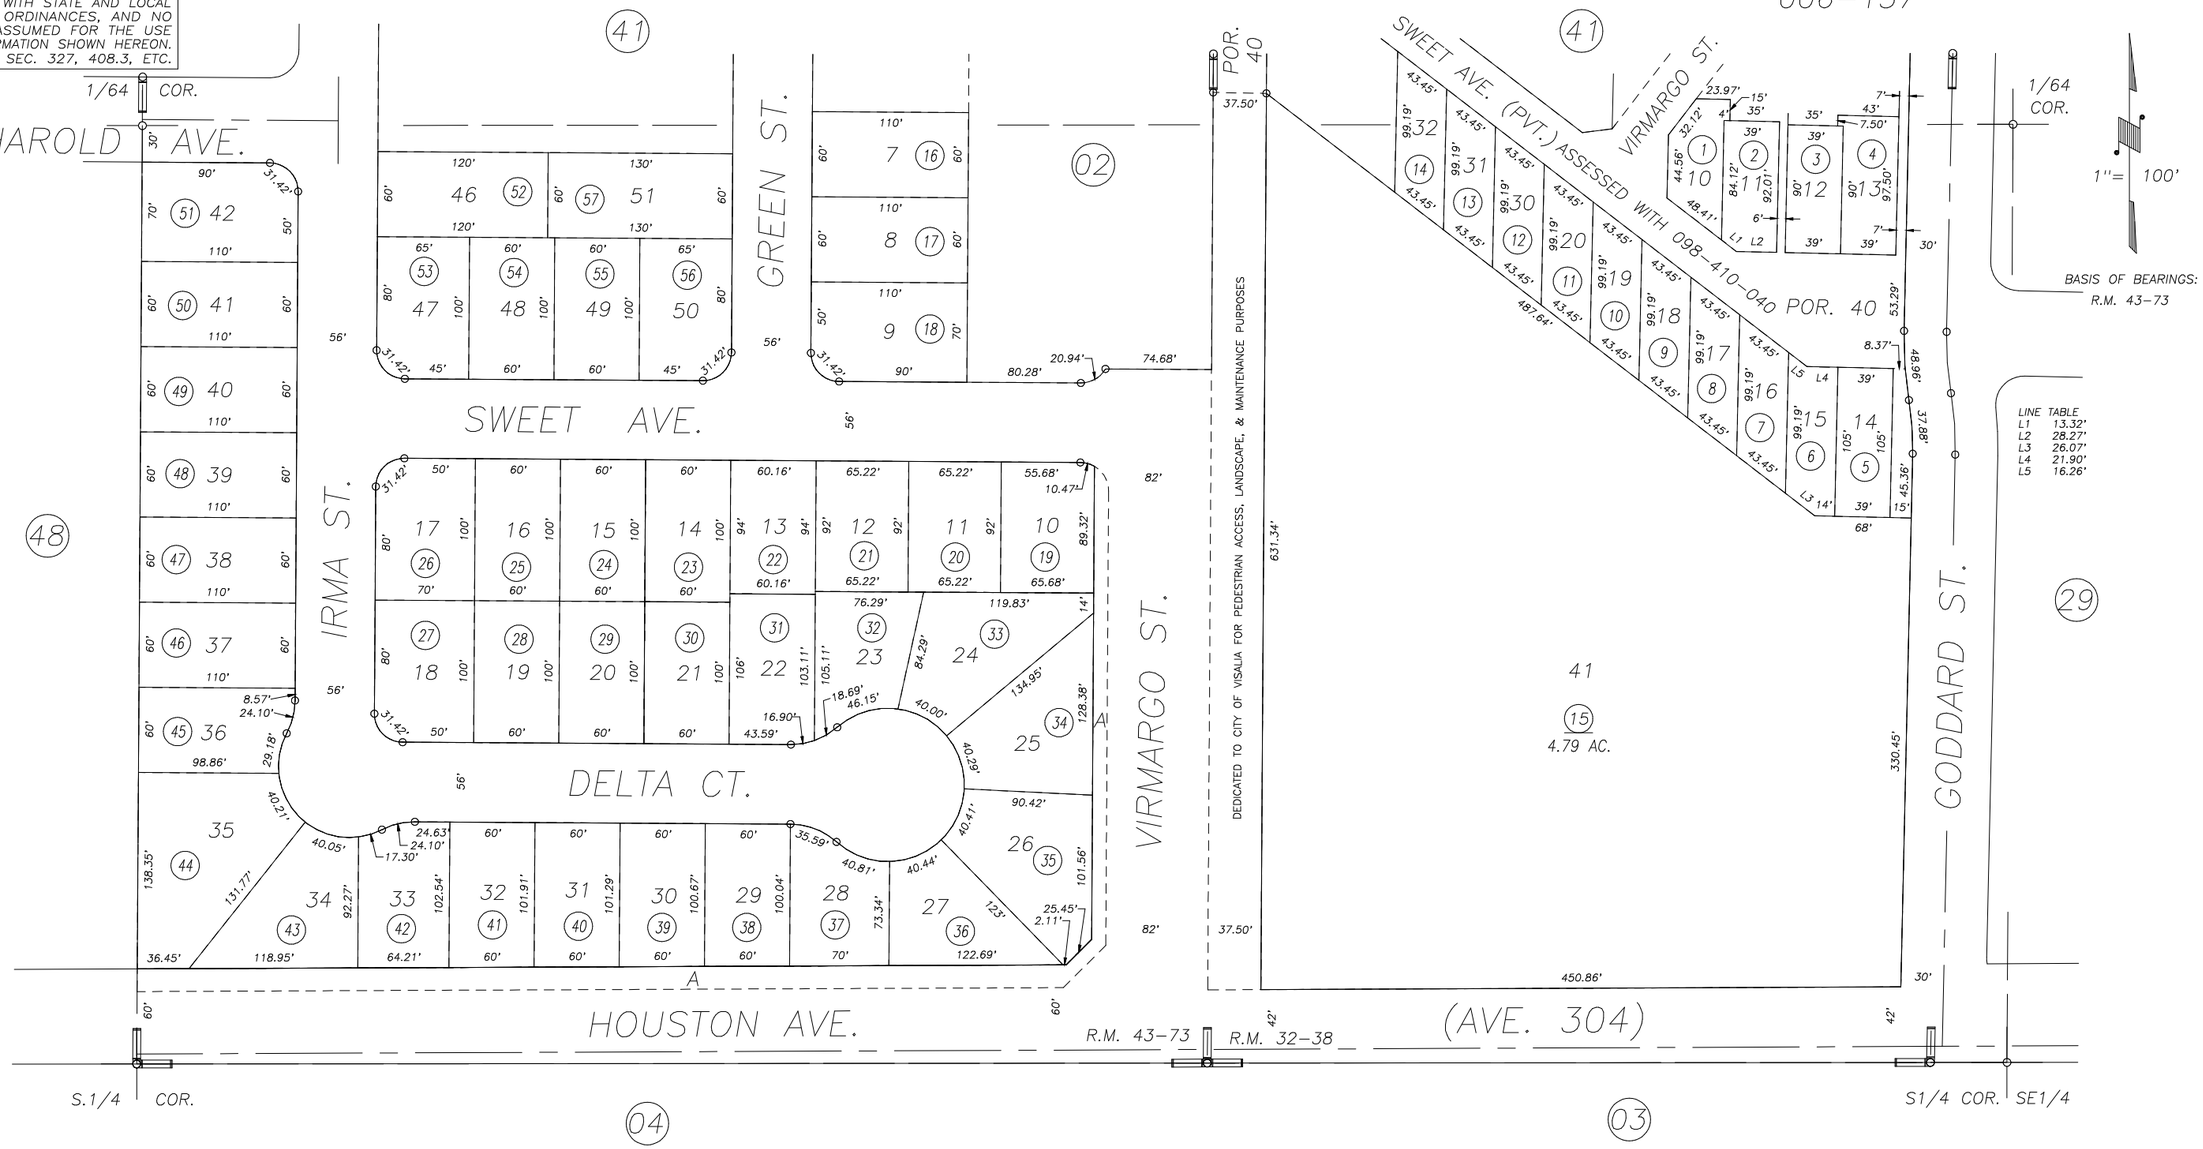

POR. RIVERS EDGE, R.M. 32–38
POR PINE RIVER RANCH ESTATES PH. 1, R.M. 43–73

CITY OF VISALIA
ASSESSOR'S MAPS BK. 098 , PG. 51
COUNTY OF TULARE, CALIFORNIA, U.S.A.

NOTE: Assessor's Parcel Numbers Shown in Circles (1)
Assessor's Block Numbers Shown in Ellipses (123)

REVISION	DATE	TECH
2016–0050306	09/23/2016	ARL