DISCLAIMER

THIS MAP WAS PREPARED FOR LOCAL PROPERTY ASSESSMENT PURPOSES ONLY. THE PARCELS SHOWN HEREON MAY NOT COMPLY WITH STATE AND LOCAL SUBDIVISION ORDINANCES. NO LIABILITY IS ASSUMED FOR THE USE OF THE INFORMATION HEREON.

REVISED: 09/06/2013
REASON: 2003-0034155
CAD TECH: NFL

E 1/2 OF NE 1/4 OF NE 1/4 SEC. 33, T.18S., R.25E., M.D.B.&M.

TAX CODE AREA 100-09

6-011

1" = 100'

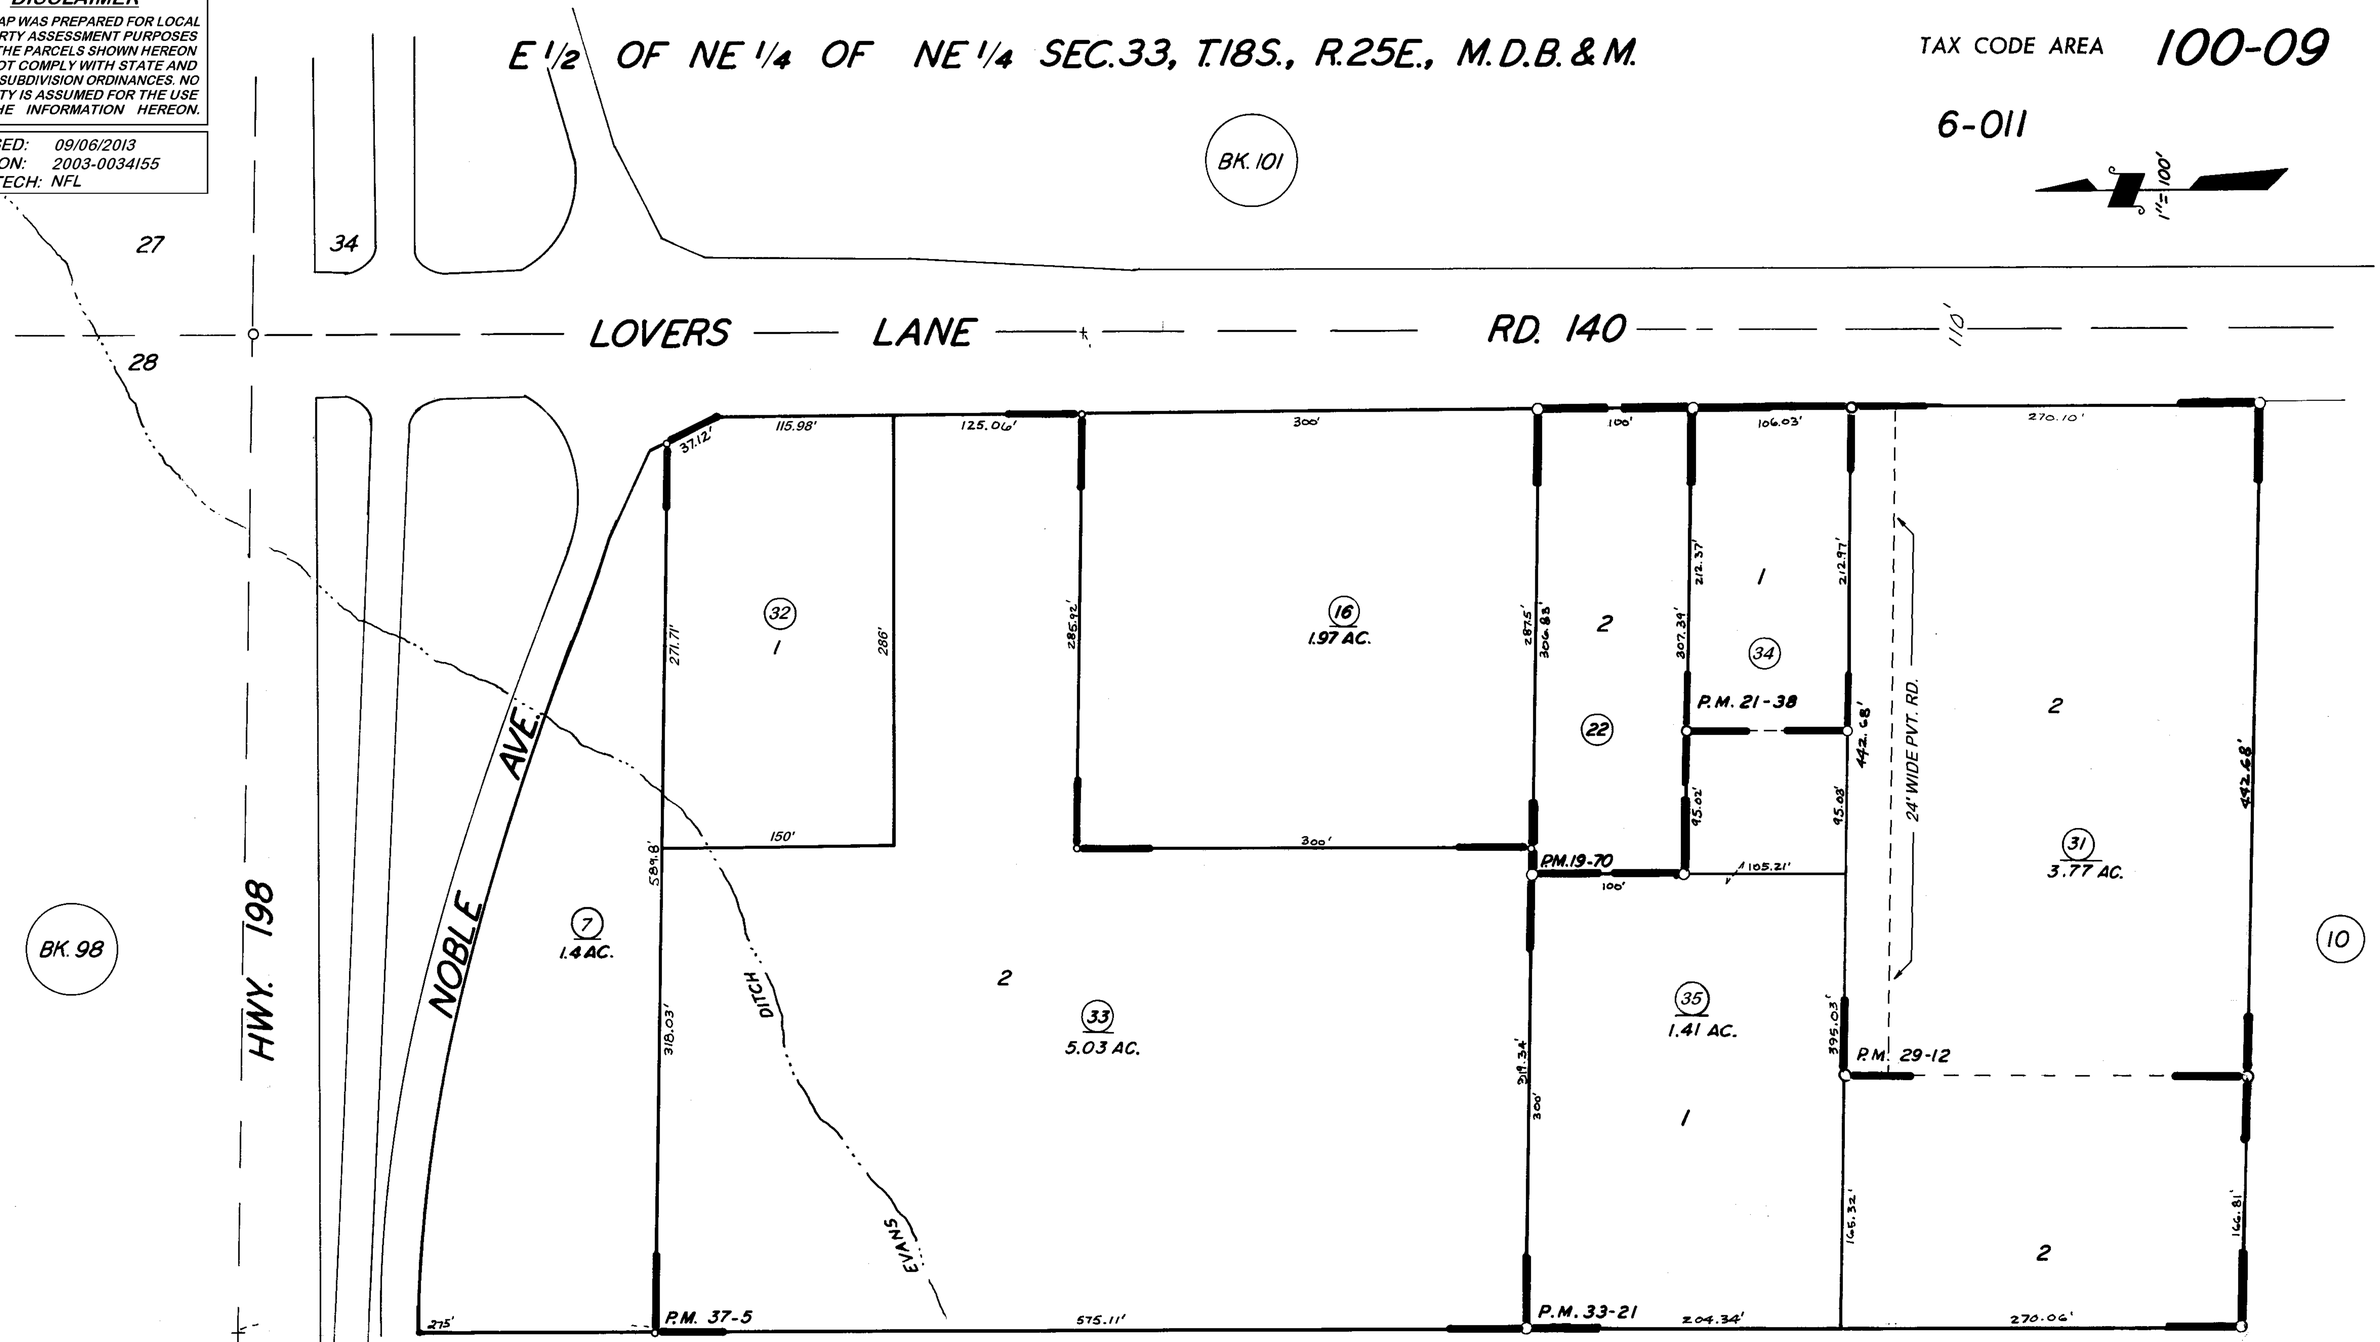

PARCEL MAP 3220, P.M. 33-21
PARCEL MAP 1869, P.M. 19-70
PARCEL MAP 3602 P.M. 37-5
PARCEL MAP 2037, P.M. 21-38
PARCEL MAP 2811, P.M. 29-12
PARCEL MAP 3602 P.M. 37-5

CITY OF VISALIA
ASSESSOR'S MAPS BK. 100, PG. 09
COUNTY OF TULARE, CALIF.

NOTE — ASSESSOR'S BLOCK NUMBERS SHOWN IN ELLIPSES
ASSESSOR'S PARCEL NUMBERS SHOWN IN CIRCLES