POR. SW 1/4 SEC. 33, T. 18 S., R. 25 E., M.D.B. & M.

TAX CODE AREA
6-011

100-31

DISCLAIMER

THIS MAP WAS PREPARED FOR LOCAL PROPERTY ASSESSMENT PURPOSES ONLY. THE PARCELS SHOWN HEREON MAY NOT COMPLY WITH STATE AND LOCAL SUBDIVISION ORDINANCES. NO LIABILITY IS ASSUMED FOR THE USE OF THE INFORMATION HEREON.

REVISED: 02/18/2014
REASON: 2012-0052782
CAD TECH: KMS

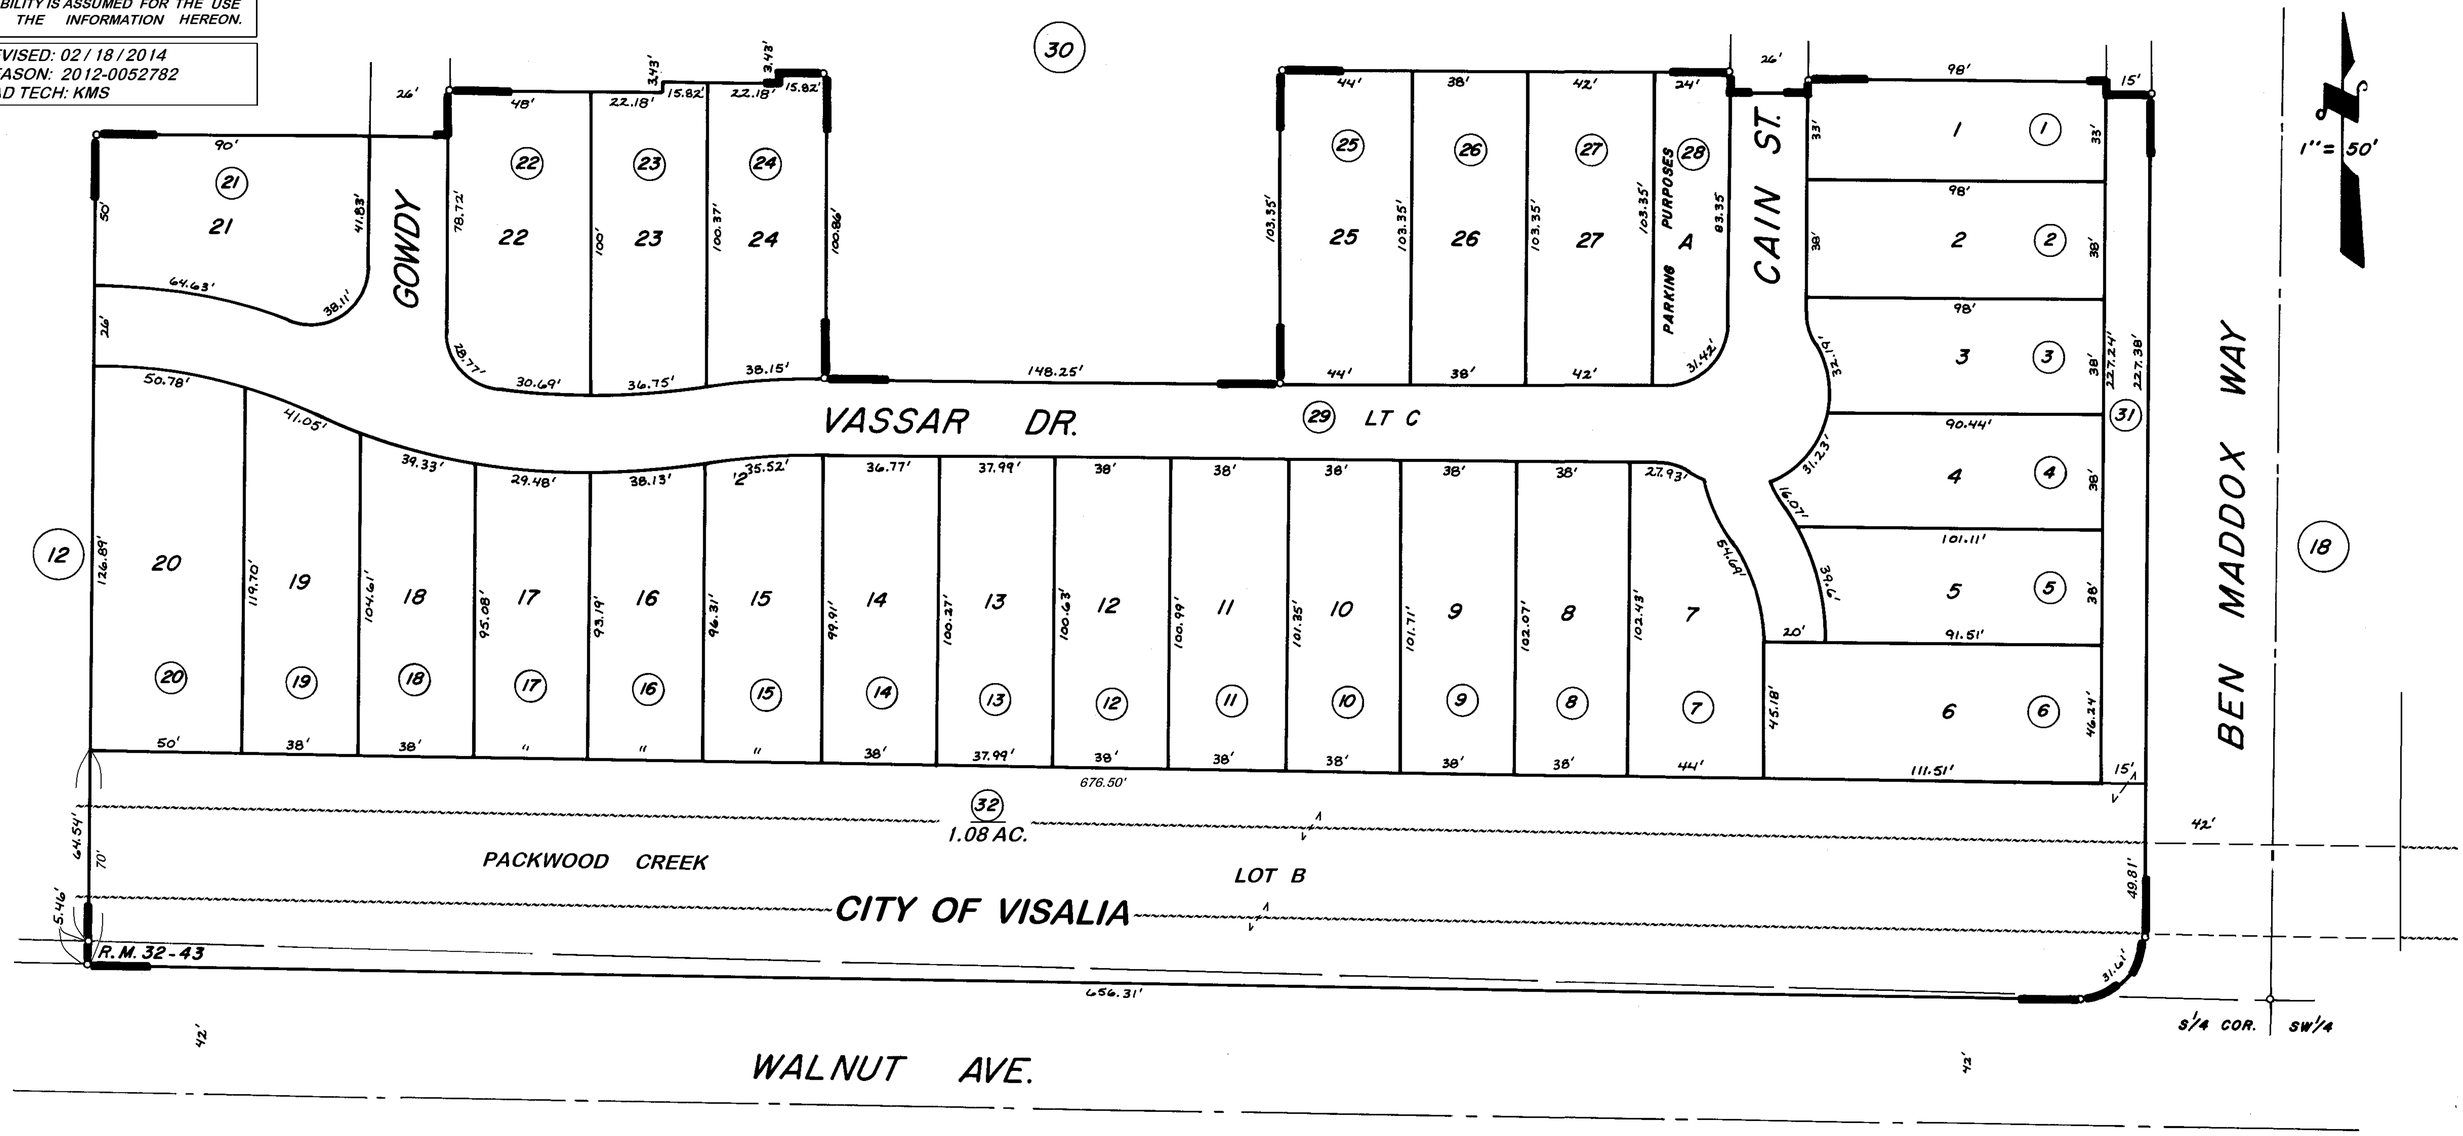

CASTLEWOOD UNIT NO. 2 R.M. 32-43 BK. 126

CITY OF VISALIA
ASSESSOR'S MAPS BK. 100 PG. 31
COUNTY OF TULARE, CALIF.

NOTE — ASSESSOR'S BLOCK NUMBERS SHOWN IN ELLIPSES
ASSESSOR'S PARCEL NUMBERS SHOWN IN CIRCLES