# W1/2 SEC.34, T.18S., R.25E., M.D.B.&M.

Tax Area Code 101–05
006–011
006–198

1" = 400'

BASIS OF BEARINGS: L.S. 20–17

**DISCLAIMER**

THIS MAP WAS PREPARED FOR LOCAL PROPERTY ASSESSMENT PURPOSES ONLY AND THE PARCELS SHOWN HEREON MAY NOT COMPLY WITH STATE AND LOCAL SUBDIVISION ORDINANCES, AND NO LIABILITY IS ASSUMED FOR THE USE OF THE INFORMATION SHOWN HEREON. R & T CODE SEC. 327, 408.3, ETC.

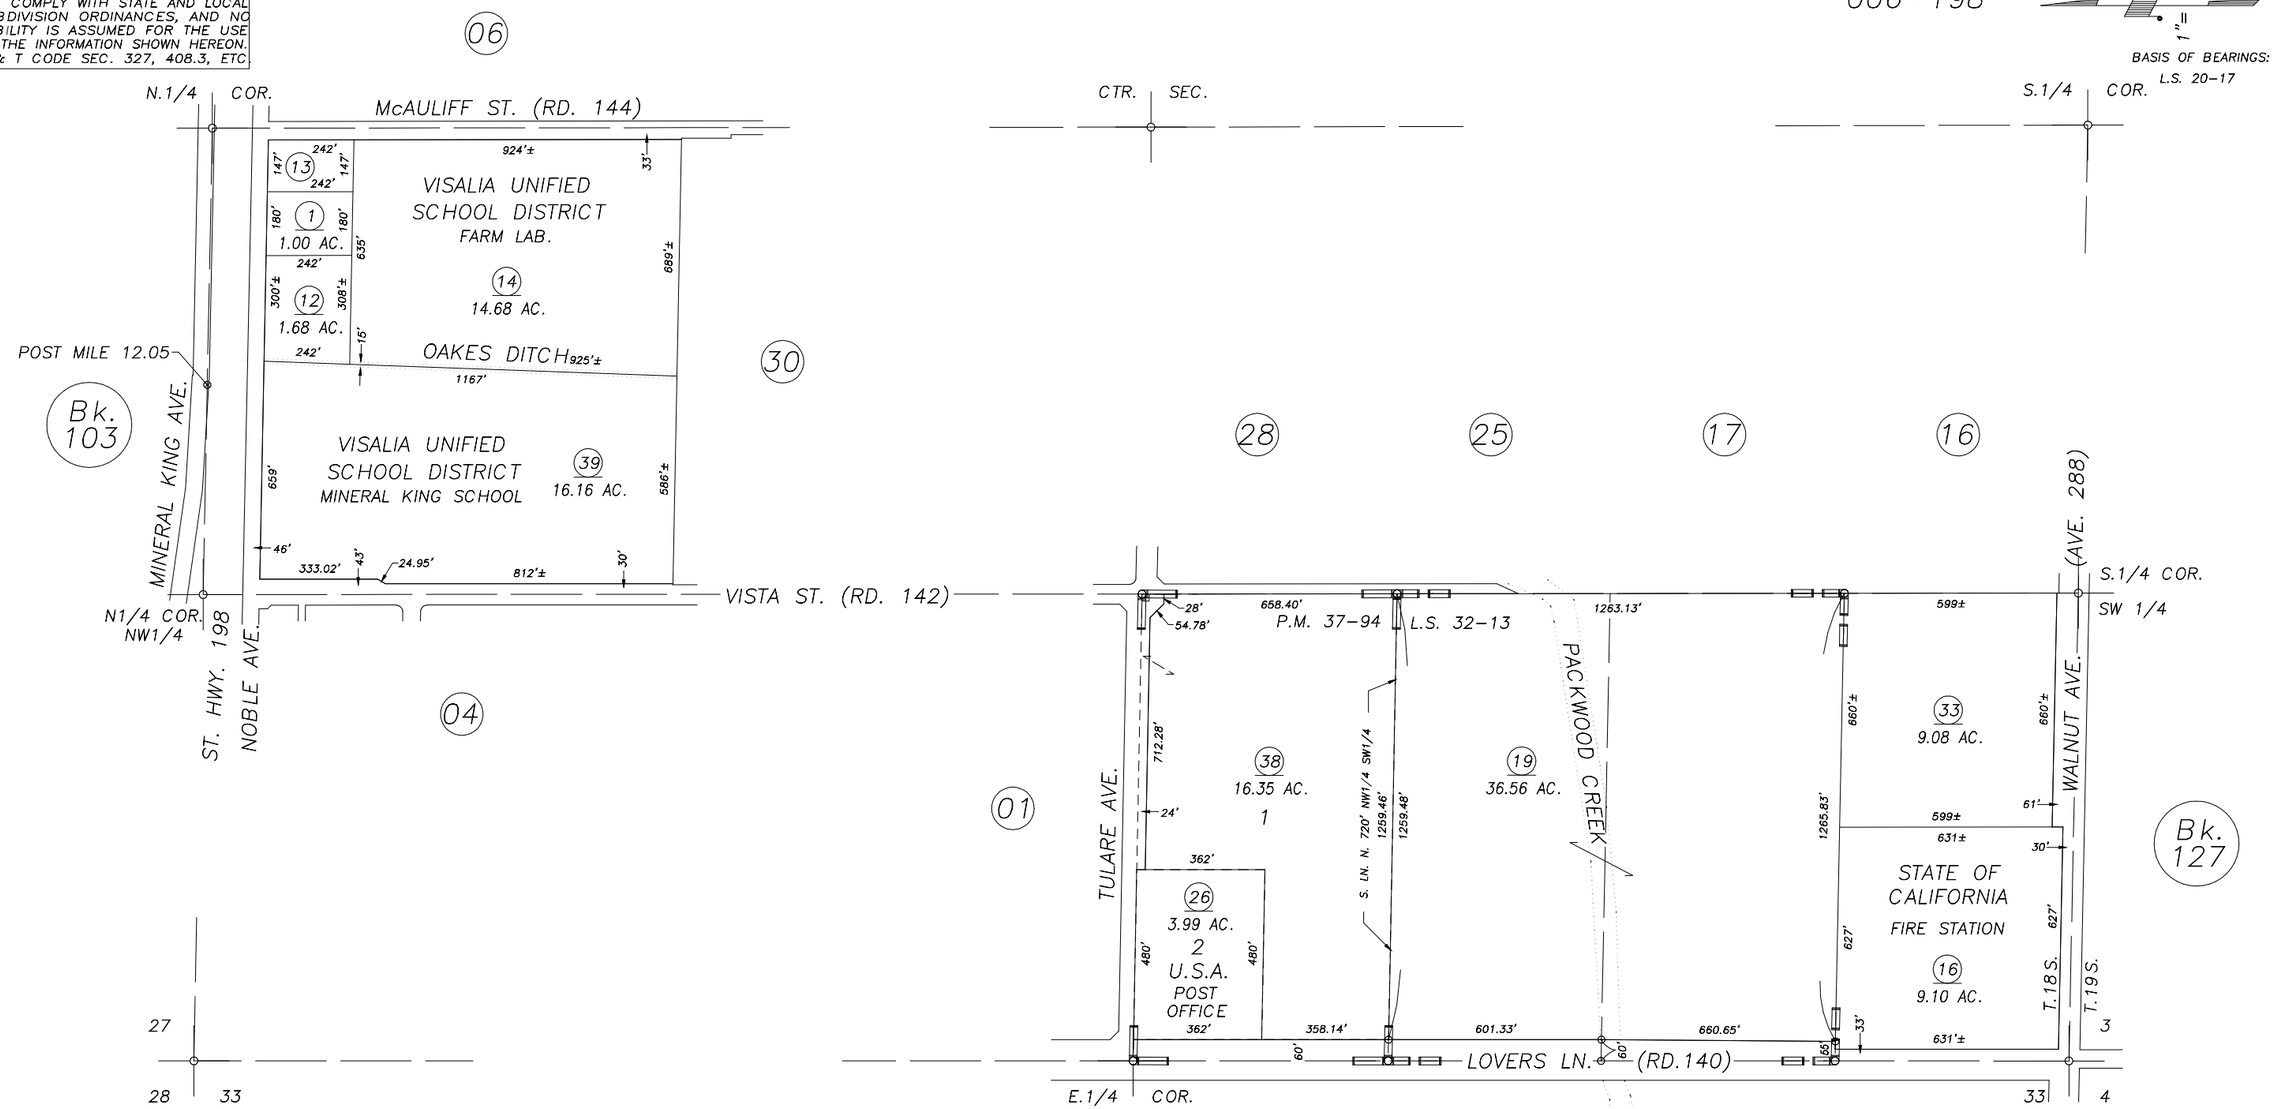


PARCEL MAP 3691, P.M. 37–94
POR. RECORD OF SURVEY, L.S. 20–17 (SEC. 34, ETC)
RECORD OF SURVEY, L.S. 32–13

CITY OF VISALIA
ASSESSOR'S MAPS BK.101 , PG.05
COUNTY OF TULARE, CALIFORNIA, U.S.A.

NOTE: Assessor's Parcel Numbers Shown in Circles (1)
Assessor's Block Numbers Shown in Ellipses (123)

| REVISION | DATE | TECH |
|---|---|---|
| UPDATE APN 19 | 07/16/2015 | KMS |