DISCLAIMER

THIS MAP WAS PREPARED FOR LOCAL PROPERTY ASSESSMENT PURPOSES ONLY AND THE PARCELS SHOWN HEREON MAY NOT COMPLY WITH STATE AND LOCAL SUBDIVISION ORDINANCES, AND NO LIABILITY IS ASSUMED FOR THE USE OF THE INFORMATION SHOWN HEREON.

S1/2 SE1/4 SW1/4 SEC. 34, T.18S., R.25E., M.D.B.& M.

Tax Area Code 006–011

101–16

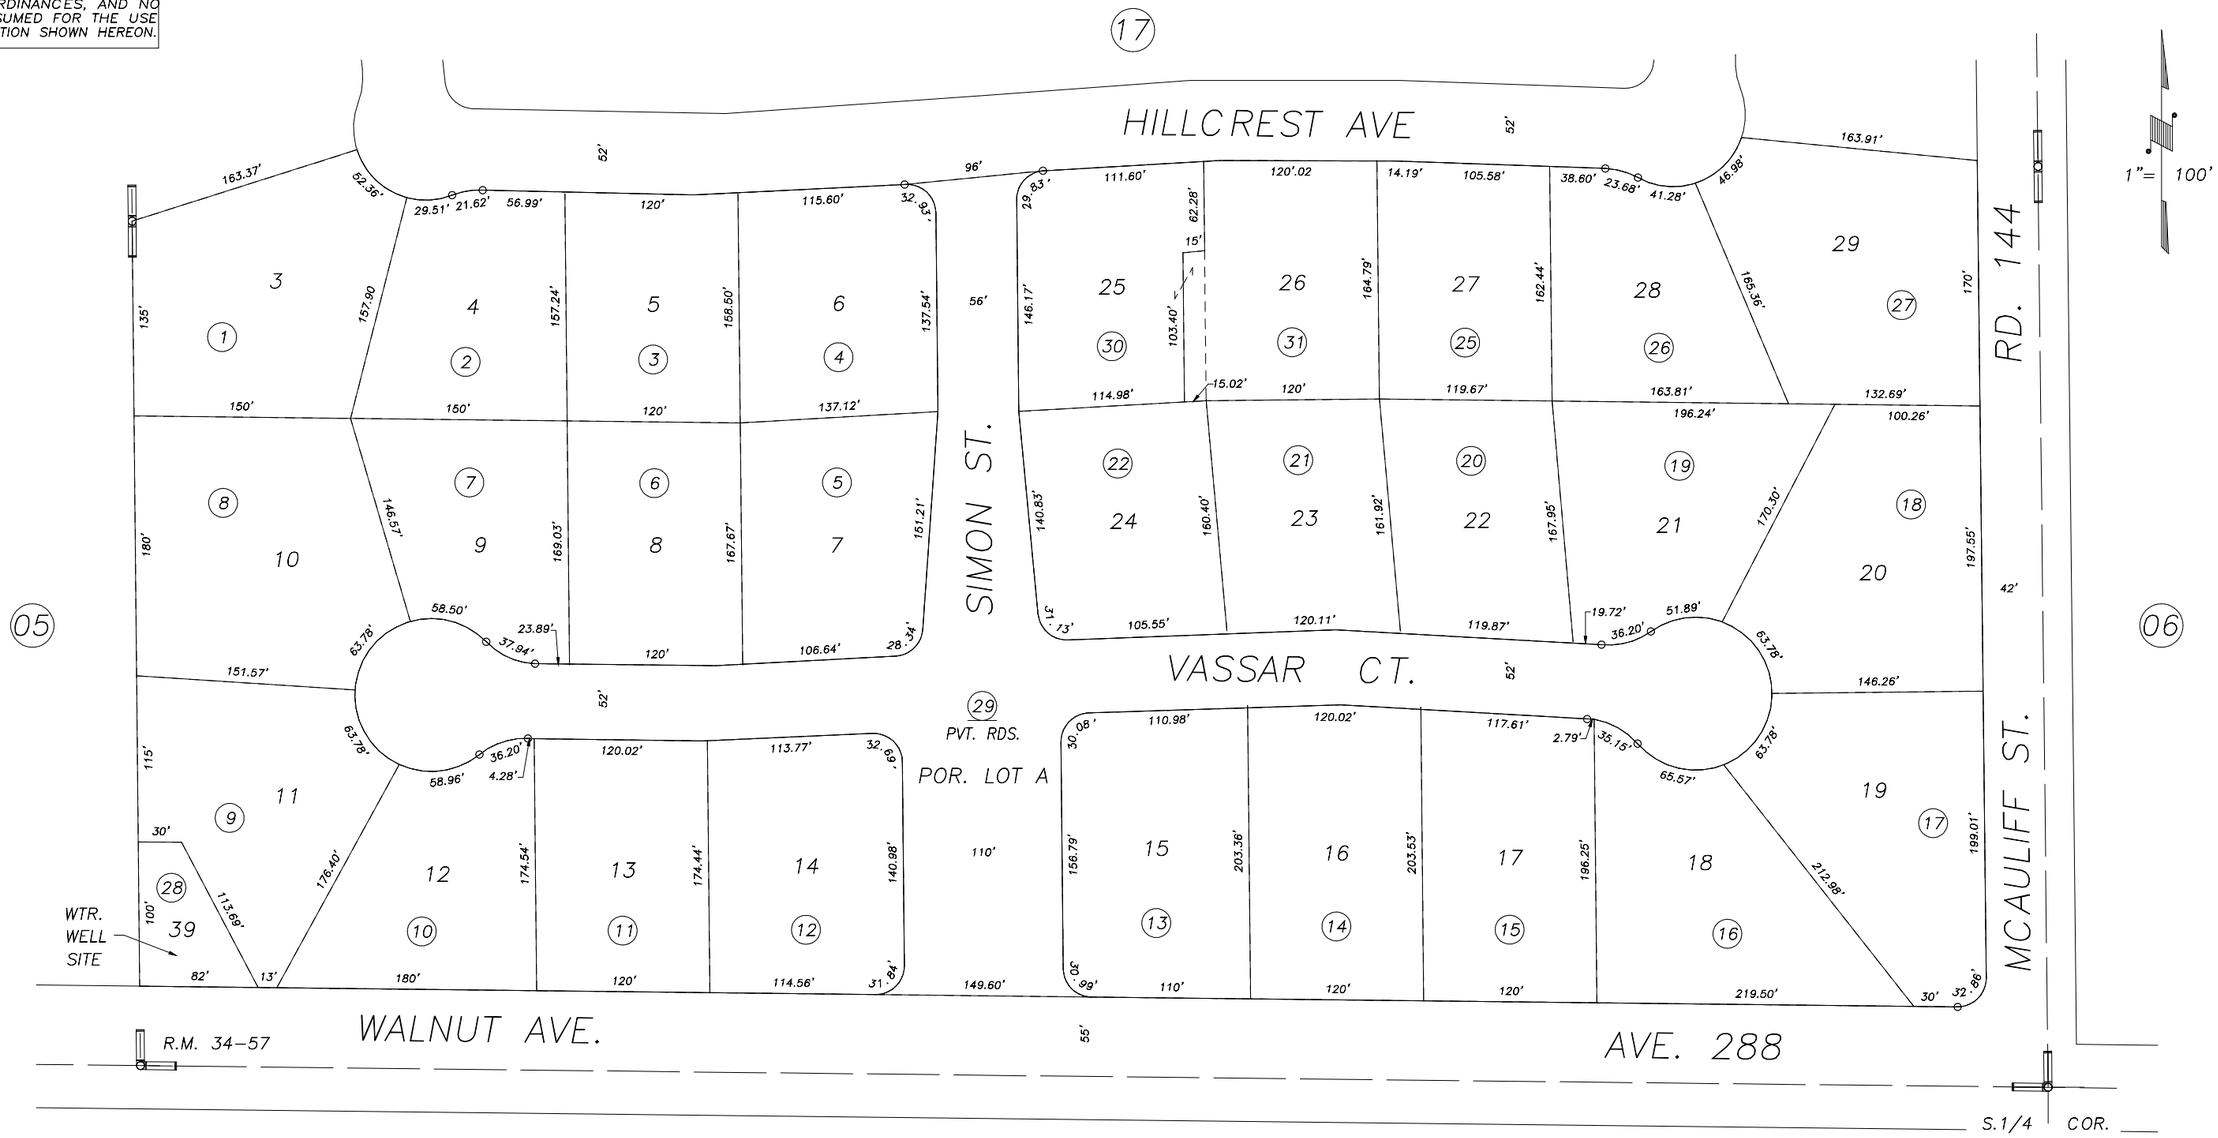

2001–REVIEW	10/10/2001	SU
REVISION	DATE	TECH

POR. BONAVENTURE UNIT NO. 1, R.M. 34–57

ASSESSOR'S MAPS BK. 101 , PG. 16 .
COUNTY OF TULARE, CALIF.

NOTE: Assessor's Block Numbers Shown in Ellipses
Assessor's Parcel Numbers Shown in Circles

02/03